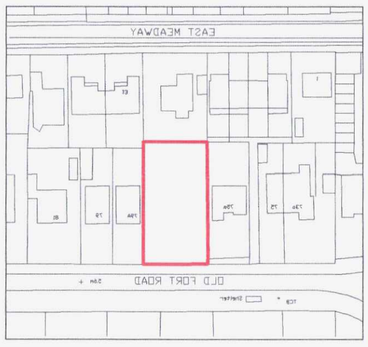

Location Plan 1:1250

1:1250

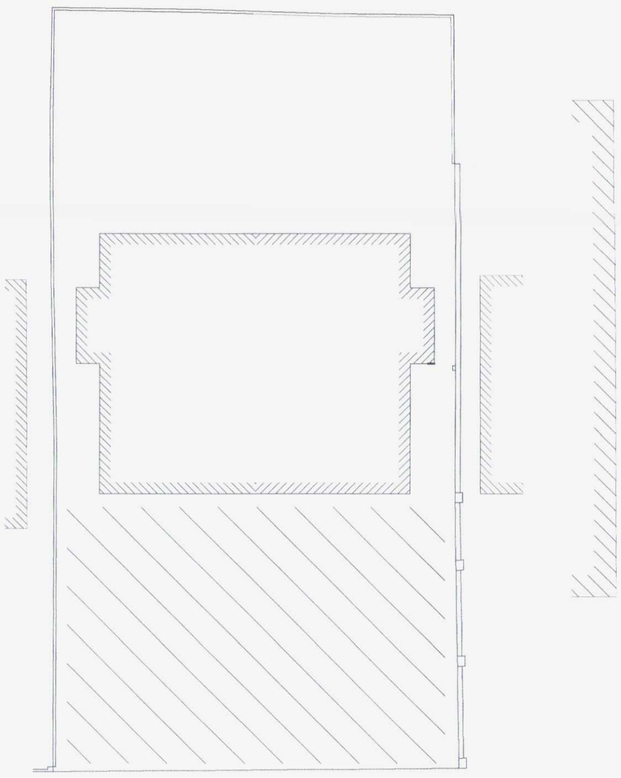

Proposed Site Plan 1:200

Space reserved for temporary parking and loading/unloading of contractor vehicles, buildings plant and stacks of materials

Adjacent bus stop to remain free from obstruction at all times.

Access to site to be dropped curb to the East.

Observe normal on street parking restrictions.

1:100

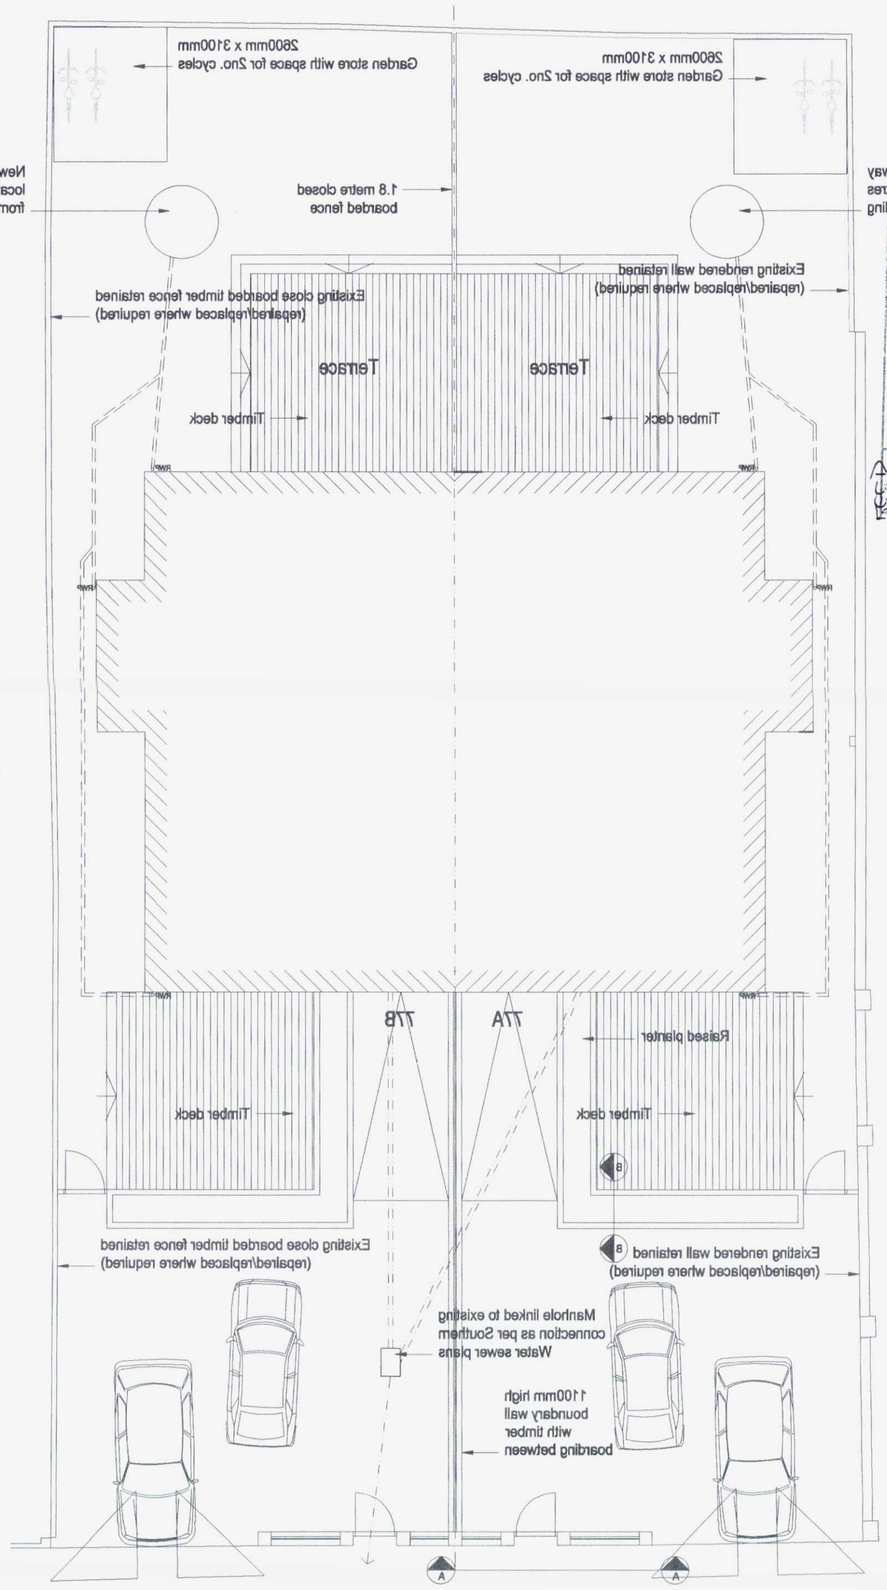

Proposed Site Plan 1:100

1:50

Proposed Cycle Storage Shed

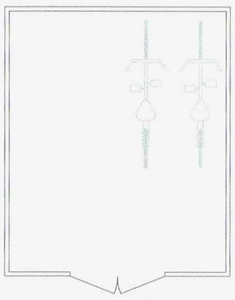

Proposed Plan 1:50

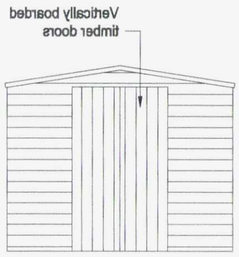

Proposed Front Elevation 1:50

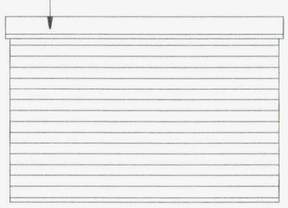

Proposed Side Elevation 1:50

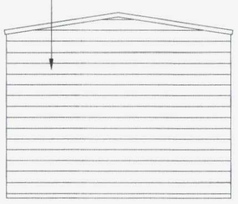

Proposed Rear Elevation 1:50

Proposed Front Boundary Wall

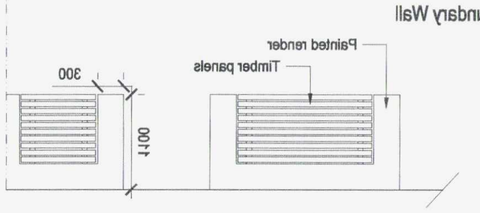

Proposed Elevation A-A 1:50

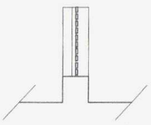

Proposed Section 1:50

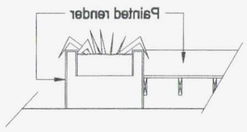

Proposed Planter Section B-B 1:5

amendments

bpm
Architectural Services Limited

client: KLAS Developments

project: 77 Old Fort Road
Shoreham
West Sussex
BN43 5HA

project ref: 1249 Drawing No. 01

drawing title: Discharge of planning conditions

drawn by: C Darby

date: Feb 15 scale: 1:50/100@ A2

www.bpmnet.co.uk
info@bpmnet.co.uk

Do not scale off drawing, check all dimensions on site before all work is commenced. All goods materials workmanship to conform with current building regs BSS and COP's