

DO NOT SCALE THIS DRAWING. CONTRACTORS MUST VISIT THE SITE AND TAKE RESPONSIBILITY FOR CHECKING ALL CRITICAL DIMENSIONS
COPYRIGHT: © JAMES BRECKELL CHARTERED ARCHITECT – ALL RIGHTS RESERVED

REV	DATE	BY	AMENDMENT

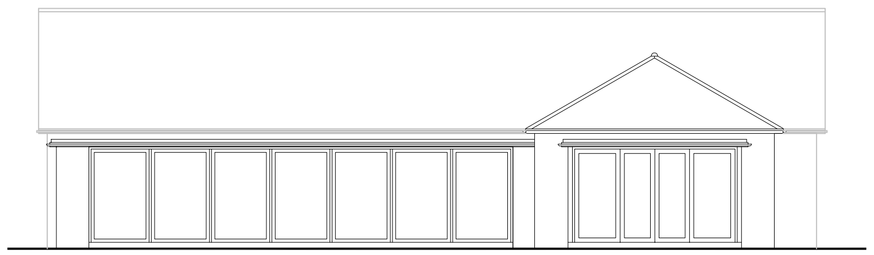

ELEVATION 3 1:100

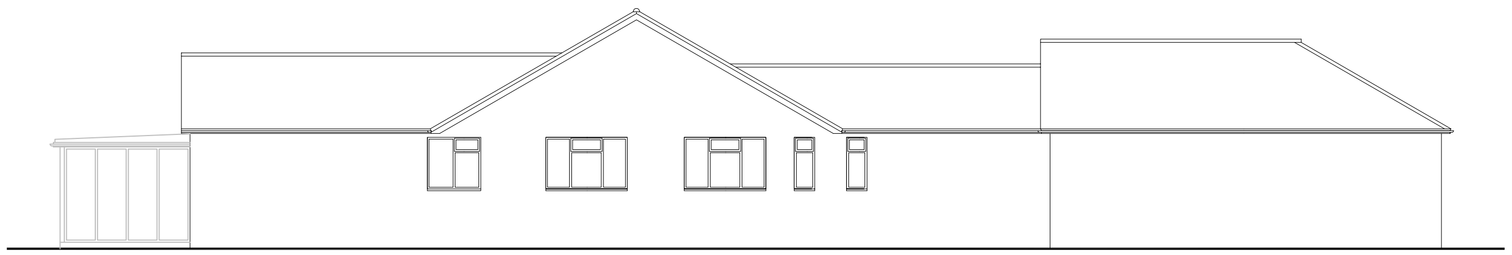

ELEVATION 4 1:100




GROUND FLOOR PLAN 1:100

0 1 2 3 4 5 10

SCALE BAR 1:100



ELEVATION 1 1:100

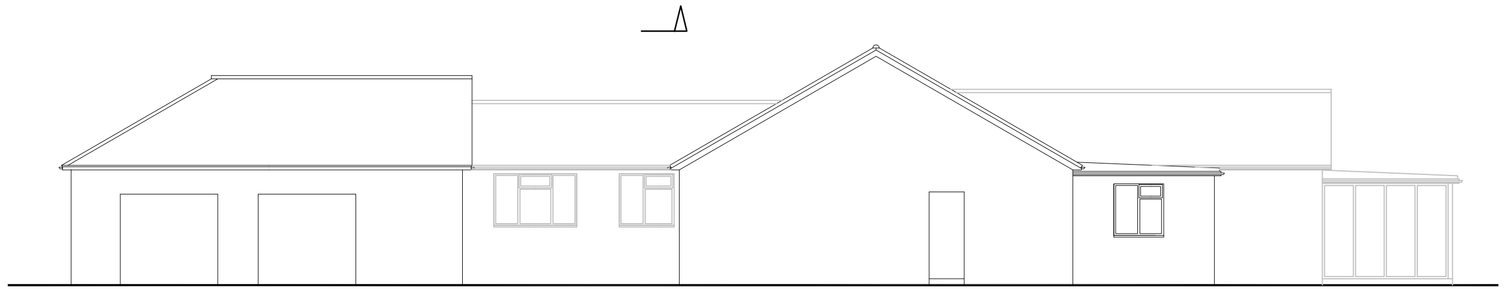

ELEVATION 2 1:100

SCALE FOR PLANNING PURPOSES ONLY

James Breckell Architects
The Adur Business Centre
Little High Street
Shoreham by Sea
BN43 5EG
Tel: 01273 467 621
email: james@breckell.co.uk
website: www.breckell.co.uk

CLIENT
Mr and Mrs Gratton

JOB
76 Old Fort Road, Shoreham by Sea

DRAWING
Existing Plans and Elevations

DATE	February 2015
SCALE	As shown @ A1
DRAWN BY	jb
JOB NO.	359
DWG NO.	03
REVISION	