

West Elevation

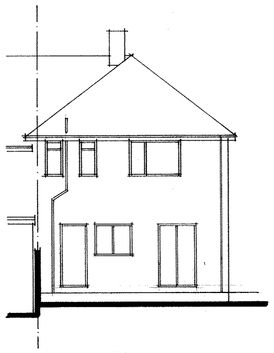

South Elevation

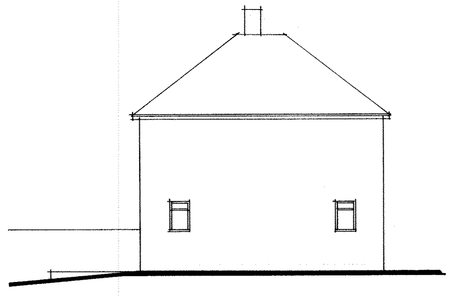

East Elevation

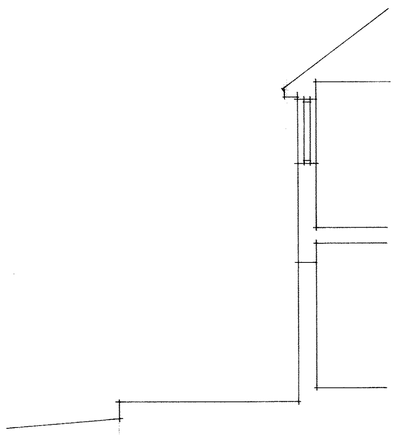

Section

A1 PAPER SIZE SCALE 1:50 0 1 2 3 4 5

1:100 0 1 2 3 4 5 6 7 8 9 10

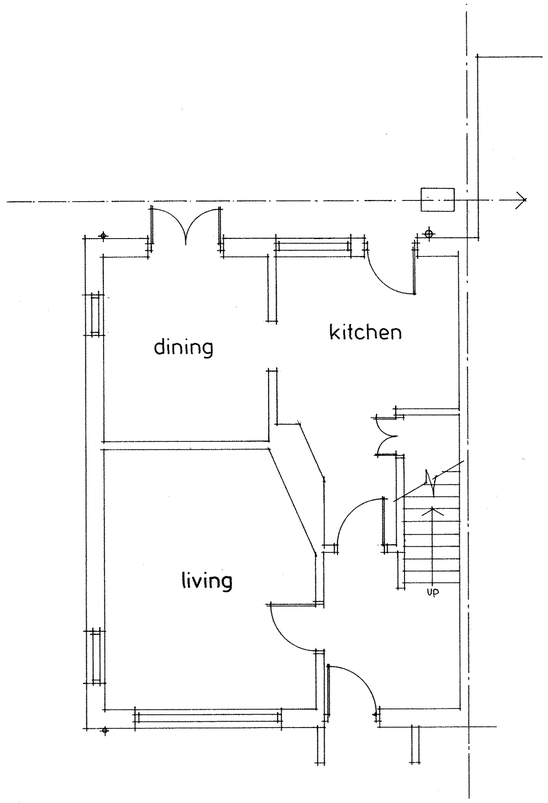

Ground Floor Plan

N

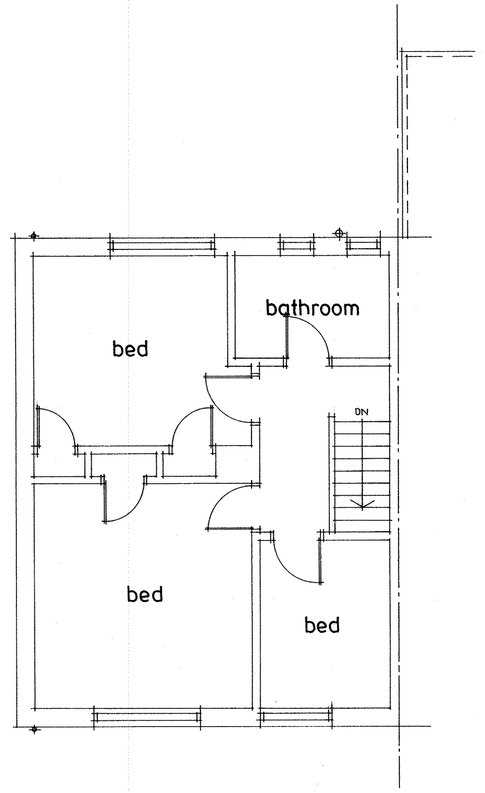

First Floor Plan

Do not scale from this drawing all dimensions must be checked on site. This drawing is the sole copyright of Insite Planning Ltd.

Insite Planning Ltd
5 Beechwood Avenue
Brighton, East Sussex
BN1 8ED
Tel: 01273 558118
Email: insiteplanning@yahoo.co.uk

Client:

Job:

6 Holmbush Way
Southwick

Existing Floor Plans and Elevation

Date: 7.4.16 Scale: 1:50, 1:100

Drawing No. 1634/1985