

Block Plan

SCALE 1:500 0 10 20 30

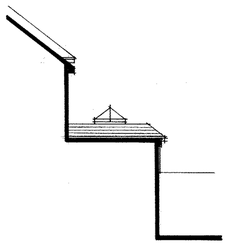

West Elevation

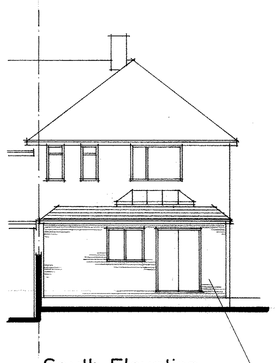

South Elevation

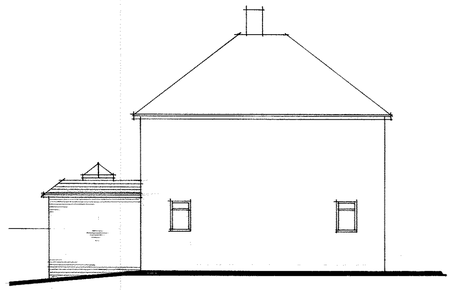

East Elevation

N

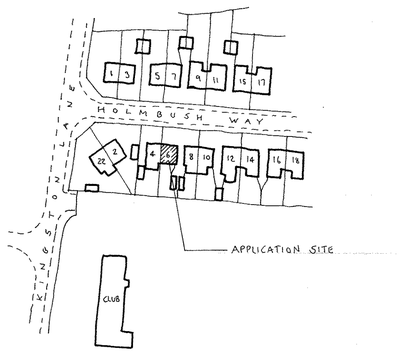

Location Plan

SCALE 1:1250 0 10 20 30 40 50

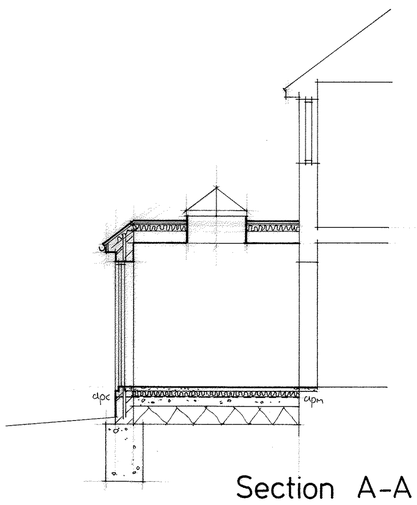

Section A-A

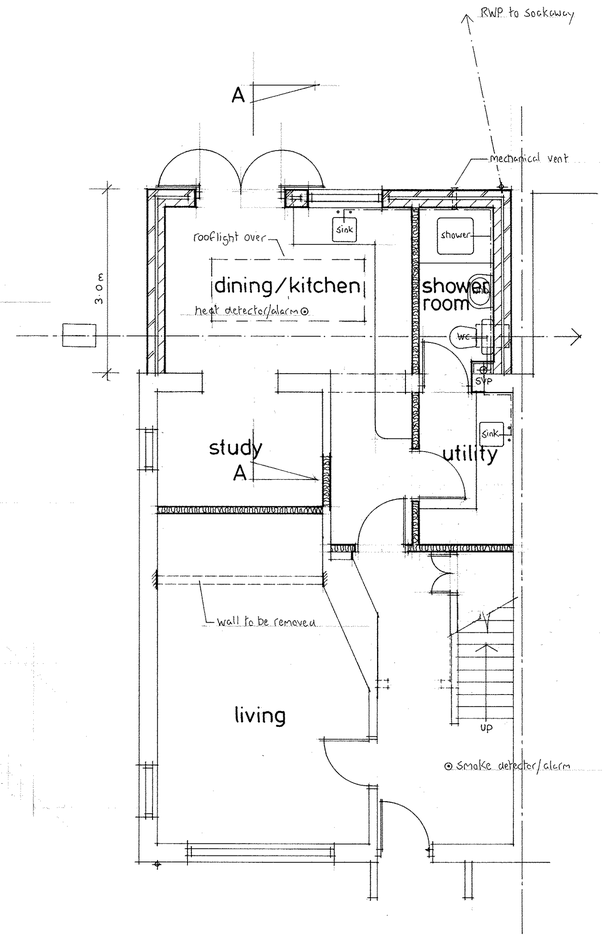

Ground Floor Plan

N

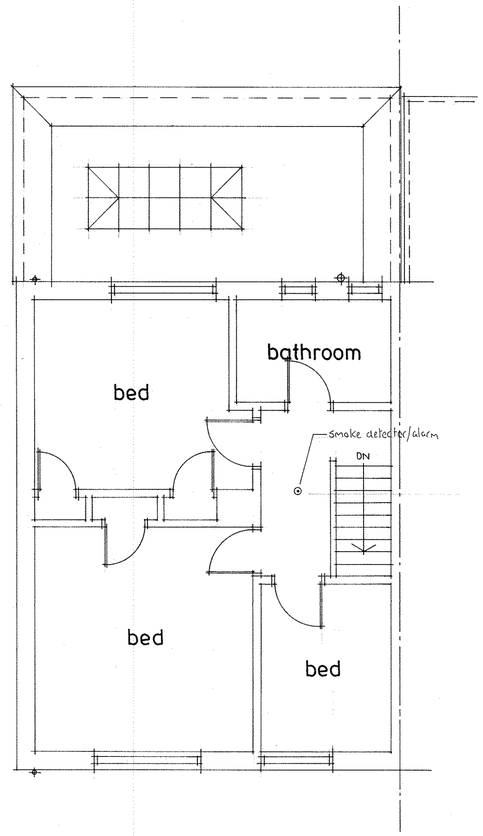

First Floor Plan

A1 PAPER SIZE SCALE 1:50 0 1 2 3 4 5

1:100 0 1 2 3 4 5 6 7 8 9 10

REVISIONS

REV 'A' 6.5.16
Proposed internal layout changes. Windows/doors moved to suit.
Drg completed ready for the 'Permitted Development' planning application and Bldg Regs application.

THIS DRAWING TO BE READ WITH DRG Nº 1634/1985, SPECIFICATION NOTES AND STRUCTURAL ENGINEERS CALCULATIONS.

Do not scale from this drawing all dimensions must be checked on site. This drawing is the sole copyright of Insite Planning Ltd.

Insite Planning Ltd
5 Beechwood Avenue
Brighton, East Sussex
BN1 8ED
Tel: 01273 558118
Email: insiteplanning@yahoo.co.uk

Client:

Job:

6 Holmbush Way
Southwick

Proposed Single Storey Rear Extension and Alterations

Date: 15.4.16 Scale: 1:50, 1:100

Drawing No. 1634/1986A