




1 SITE PLAN
1 : 500

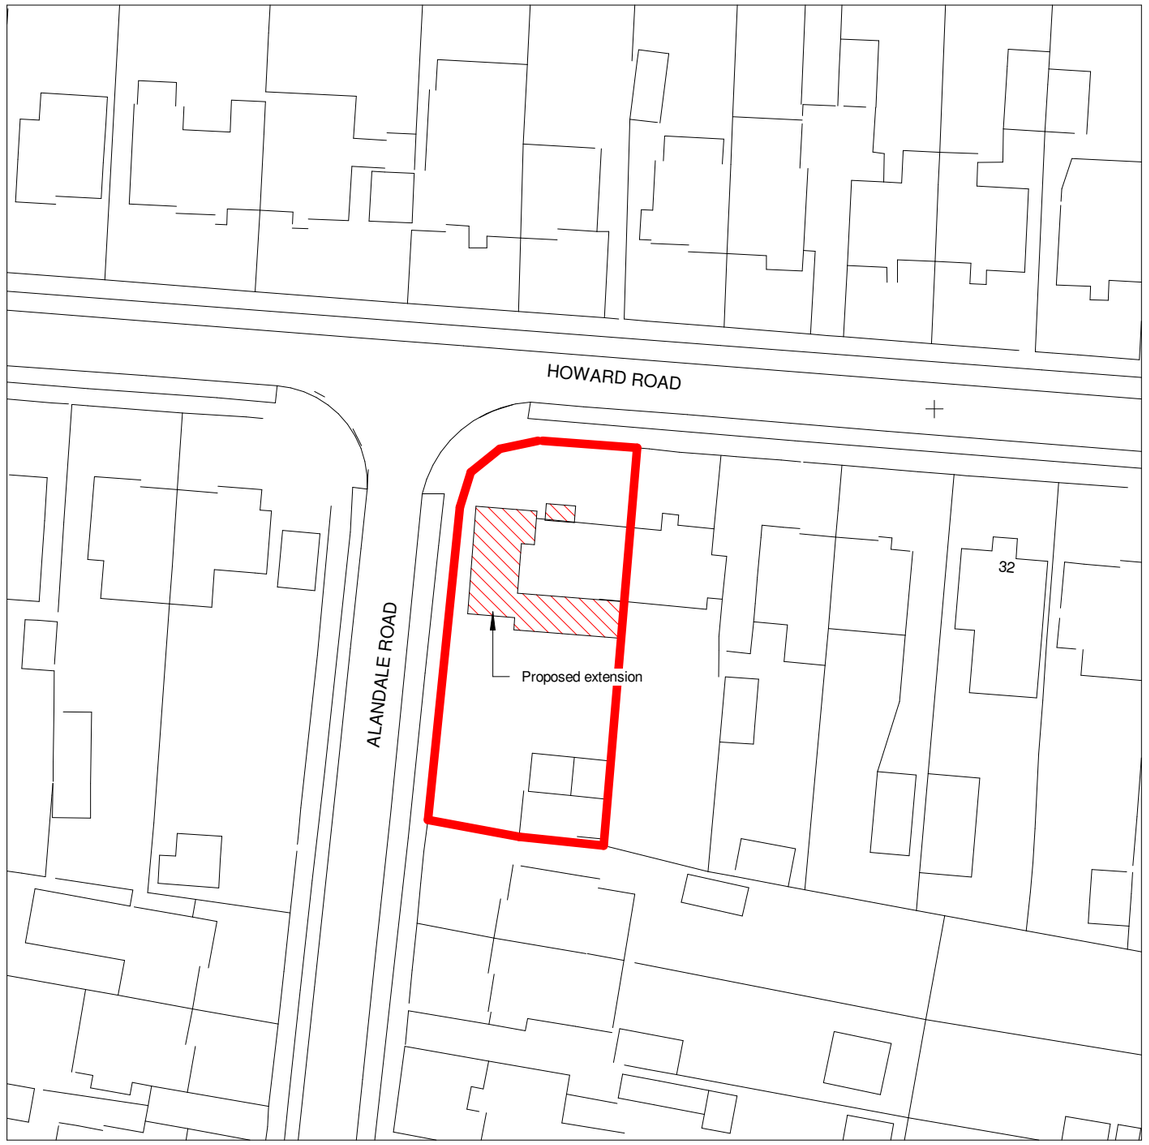

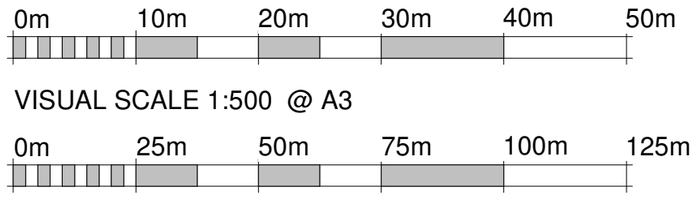

VISUAL SCALE 1:500 @ A3

VISUAL SCALE 1:1250 @ A3

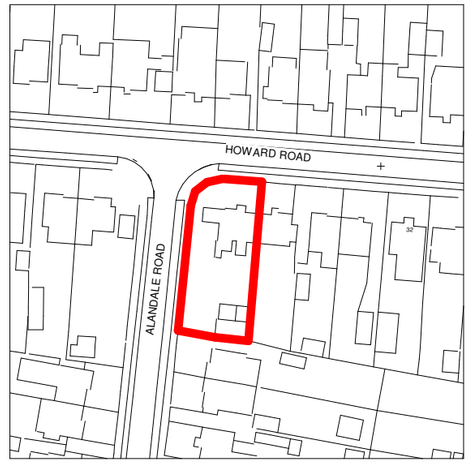

2 LOCATION PLAN
1 : 1250

KRONA DESIGN
ARCHITECTURAL DESIGN & DRAFTING
4 Union Place | Worthing | BN11 1LG
info@kronadesign.co.uk | kronadesign.co.uk
Tel: 01903 256150 Mob: 07827 994111

PROJECT
Proposed Extensions

ADDRESS
40 Howard Road
Sompting
West Sussex

TITLE
Site & Location Plan

CLIENT
Mr & Mrs Hibbert

DRAWN	STATUS	DATE
JLB	Design	12/06/23

SCALE (@ A3)	PROJECT NUMBER
As indicated	KD.1464

DRAWING NUMBER	REV
A.001	

© KRONA DESIGN