

0m 2m 4m 6m 8m 10m

VISUAL SCALE 1:100 @ A3

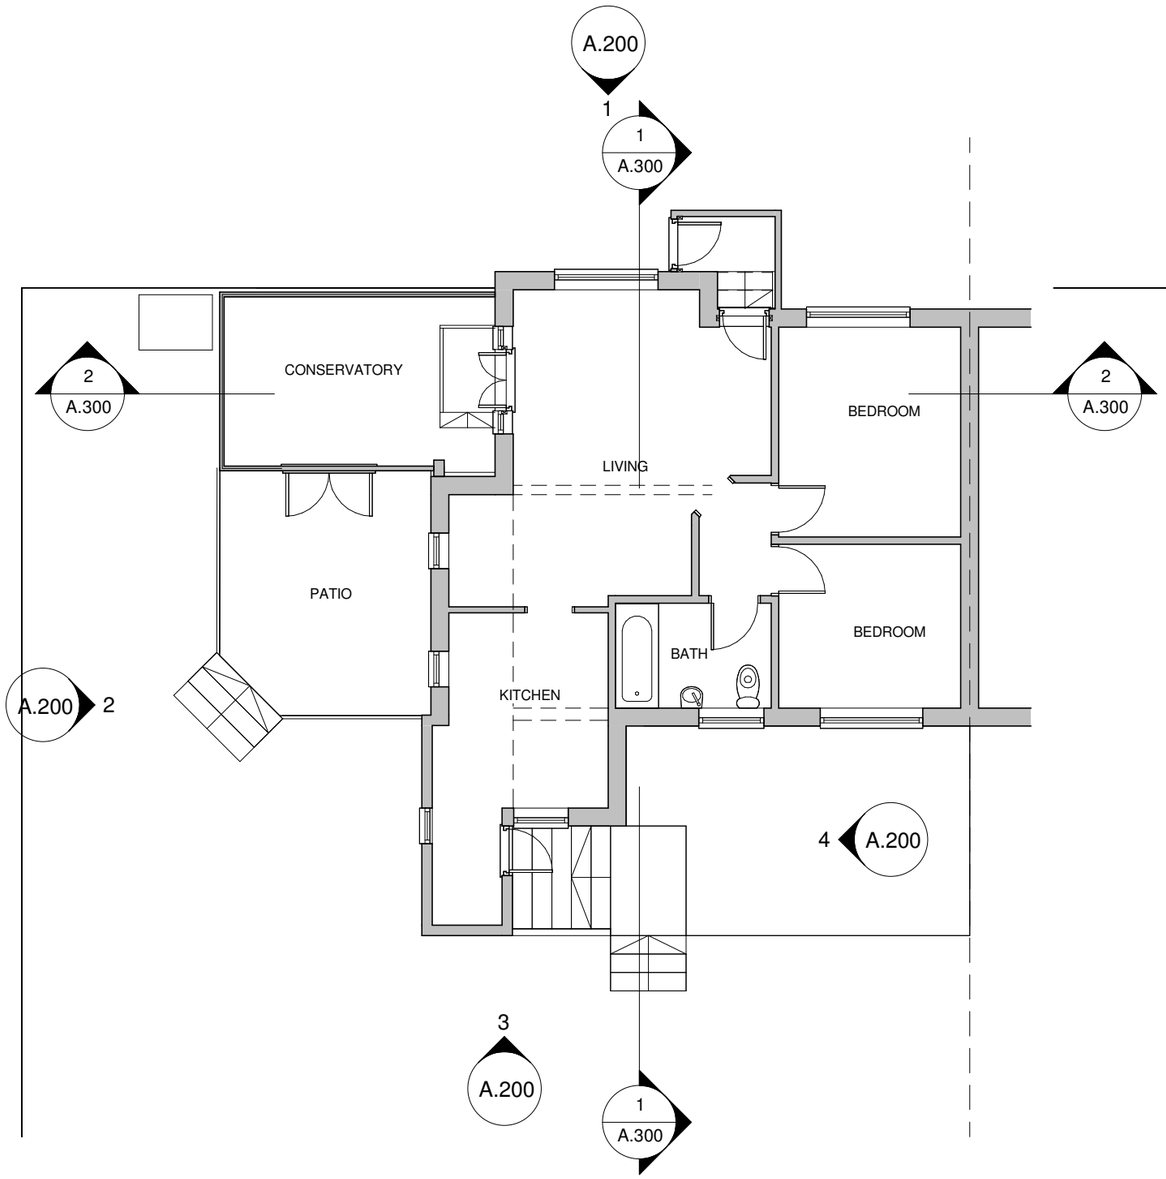

1 GROUND FLOOR
1 : 100

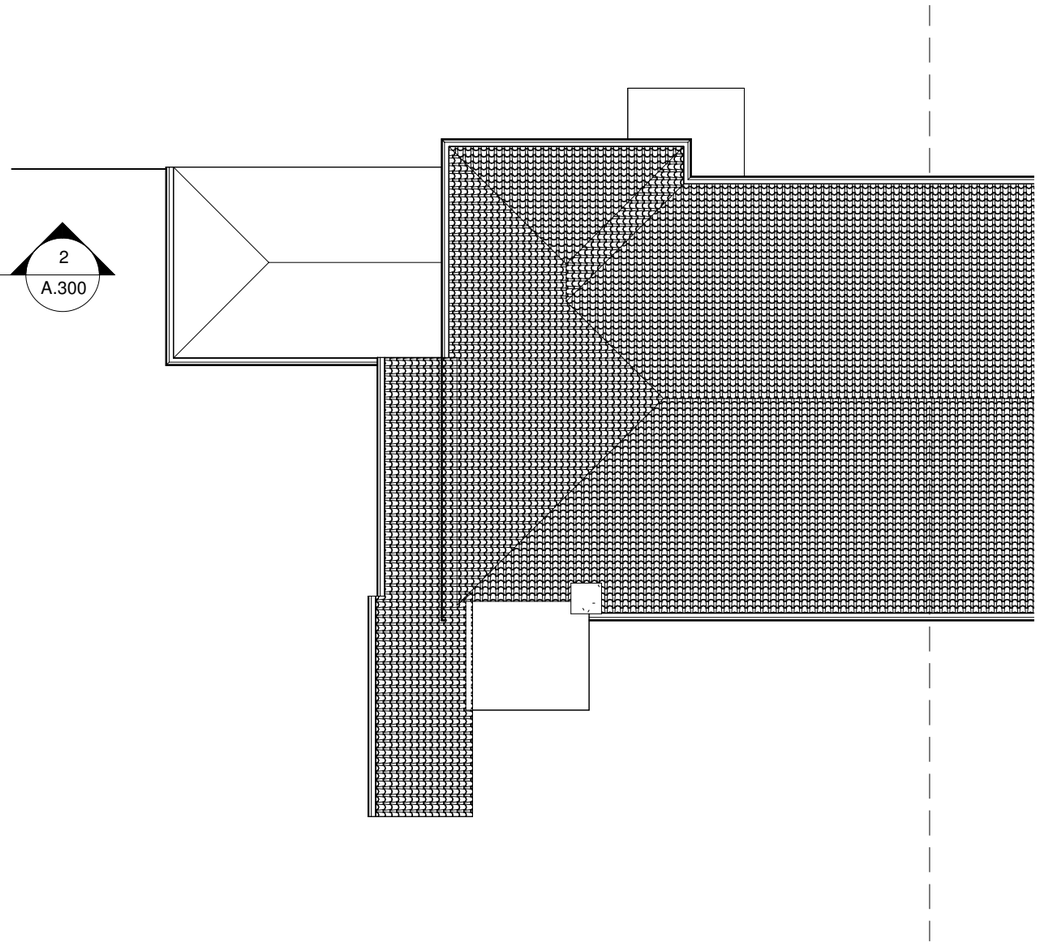

2 ROOF PLAN
1 : 100

KRONA DESIGN
ARCHITECTURAL DESIGN & DRAFTING
4 Union Place | Worthing | BN11 1LG
info@kronadesign.co.uk | kronadesign.co.uk
Tel: 01903 256150 Mob: 07827 994111

PROJECT
Proposed Extensions

ADDRESS
40 Howard Road
Sompting
West Sussex

TITLE
Existing Plans

CLIENT
Mr & Mrs Hibbert

DRAWN	STATUS	DATE
JLB	Design	12/06/23

SCALE (@ A3)	PROJECT NUMBER
1 : 100	KD.1464

DRAWING NUMBER	REV
A.100	

© KRONA DESIGN