

Existing Block Plan

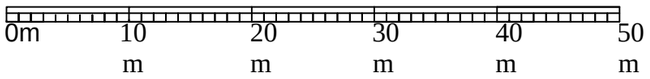

1:500 Scale Bar



Proposed Block Plan

ReQuestAPlan

GENERAL NOTES:

This drawing is copyright of Ghassan Consulting and should not be reproduced without the permission of Ghassan Consulting. This drawing must be read in conjunction with the Structure Engineer's report, Specification (Part of Planning Application document) and all other relevant documents and drawings. Ghassan Consulting accepts no liability for any expense, loss or damage of whatsoever nature and however arising from any variation made to this drawing, or in the execution of the work to which it relates and which has not been referred to them without their approval obtained.

AMENDED

Ghassan Consulting
Architectural Technologist
Tel: 077899 67 606
info@ghassanconsulting.com

Drawing Name:

Existing and Proposed Block Plan.

SITE / PROPERTY:
47 Highdown
Southwick
BN424QT

Application Type:
Single Story Rear Extension of 5.110 m.

Drawn by: A.T. Ahmad Abuorof.

Date: 02/01/2019

Drawing Number:
001, 47 HD.

Scale 1:500 Ref 1/47 HD .