
Notes:

- Solar panels protrude above the parapet by 103mm. Not visible from street view.
- 8 Solar panels angled at 12° to the south west.
- Roof to be standard warm roof construction. 150mm PIR.
- 1800mm x 1100mm x 30mm Sunpower Origin 480W Solar panels in black.

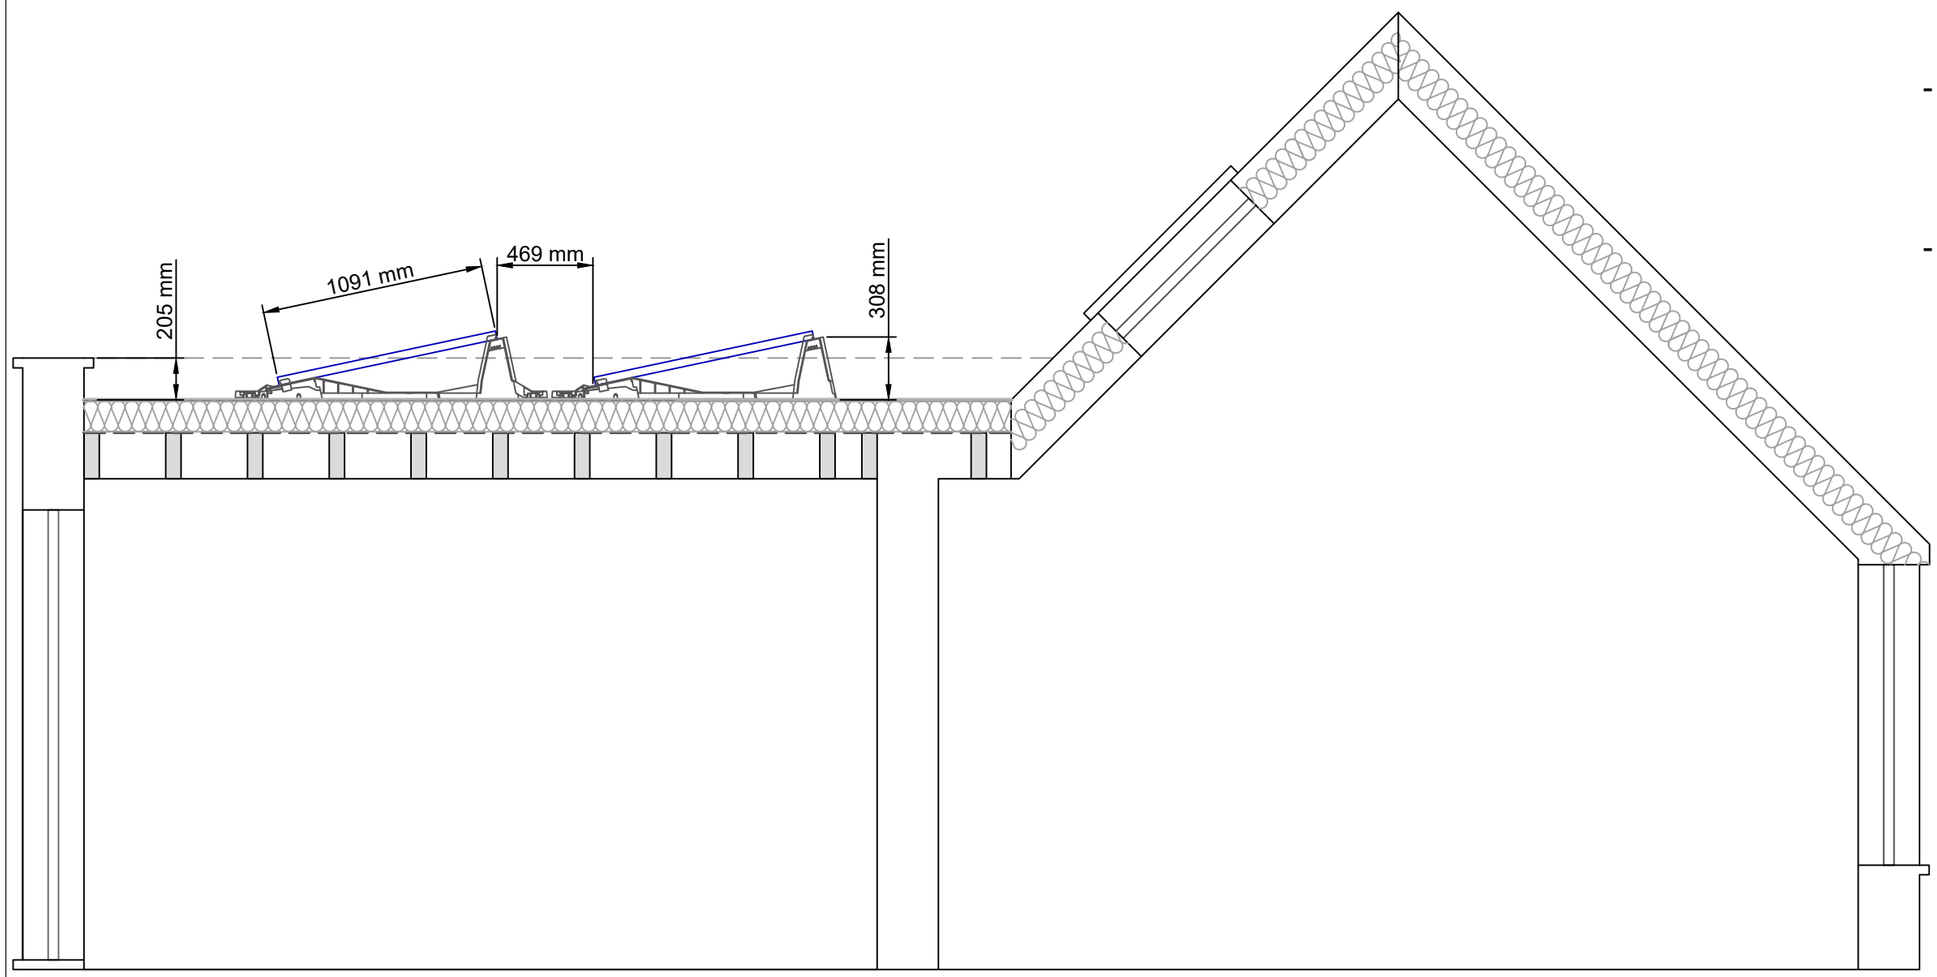

Section A-A (South East)

0 0.5 1 2 3m

Scale 1:30

Address
9 Half Moon Lane
Worthing
BN13 2EN

Drawing Name

Section A-A

Drawing Number	HM-12
Page Size	A3
Scale	1:30
Date	14/11/2026

Emma Stanhope Architectural Services
emmastanhope06@gmail.com 07763 119518