


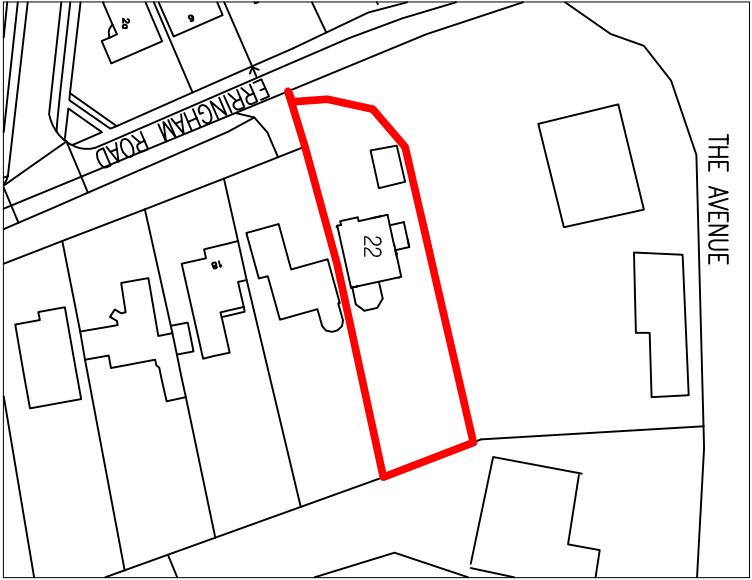


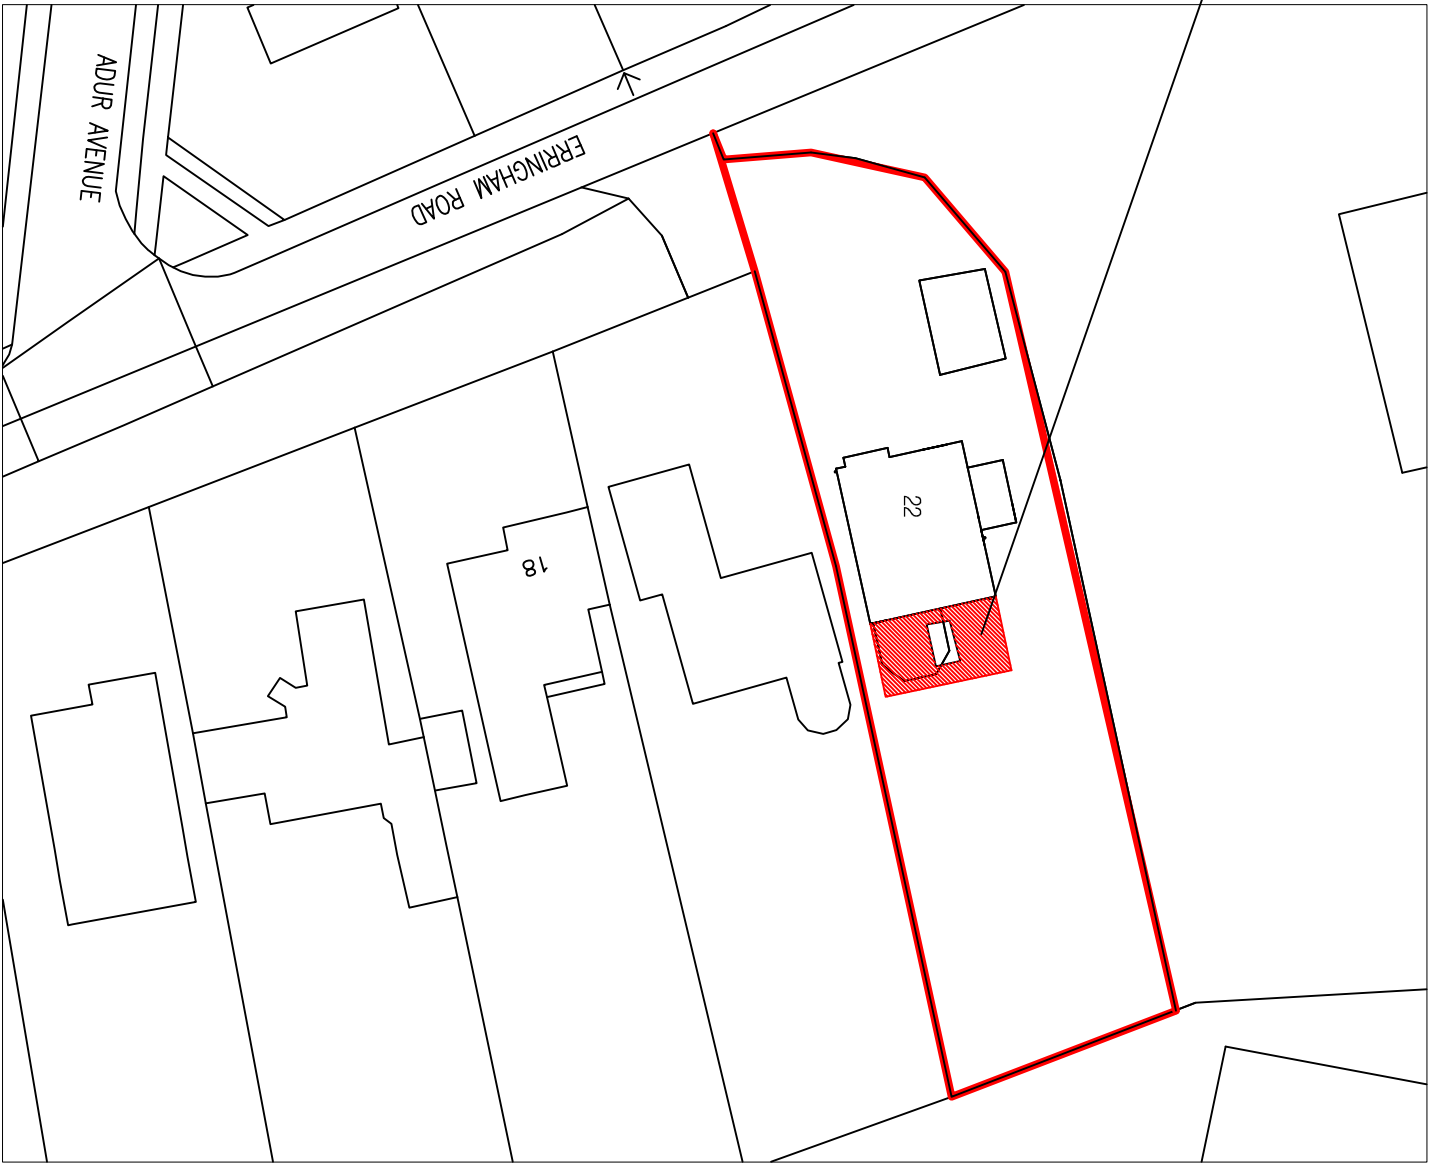


Location PLAN 1:1250

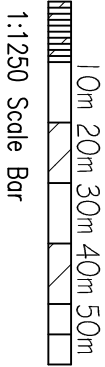


1:1250 Scale Bar

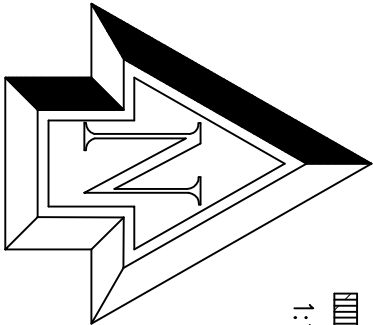

BLOCK PLAN 1:500

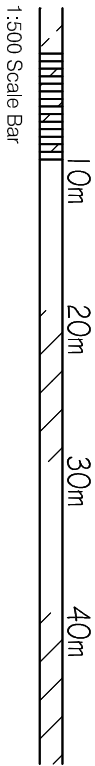


1:500 Scale Bar

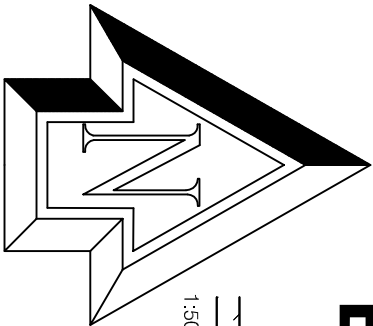

Note: All dimensions to be checked on site.

Copyright of:

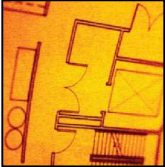

BJW

Architectural & Planning Services
7 Erringham Rd
Shoreham By Sea
West Sussex
BN43 5NQ
01273 441009
07866899101
e-mail: benw@bjwarchitectural.co.uk
website: bjwarchitectural.co.uk

Project:

Proposed works at:
22 ERRINGHAM ROAD Shoreham

Title:

BLOCK & Location PLAN

Client:

Scale:
1:500, 1:1250 @ A3 paper size

Date:
5.8.2026

Drawn:
BJW

Dwg. No.
04

Rev'n
B