


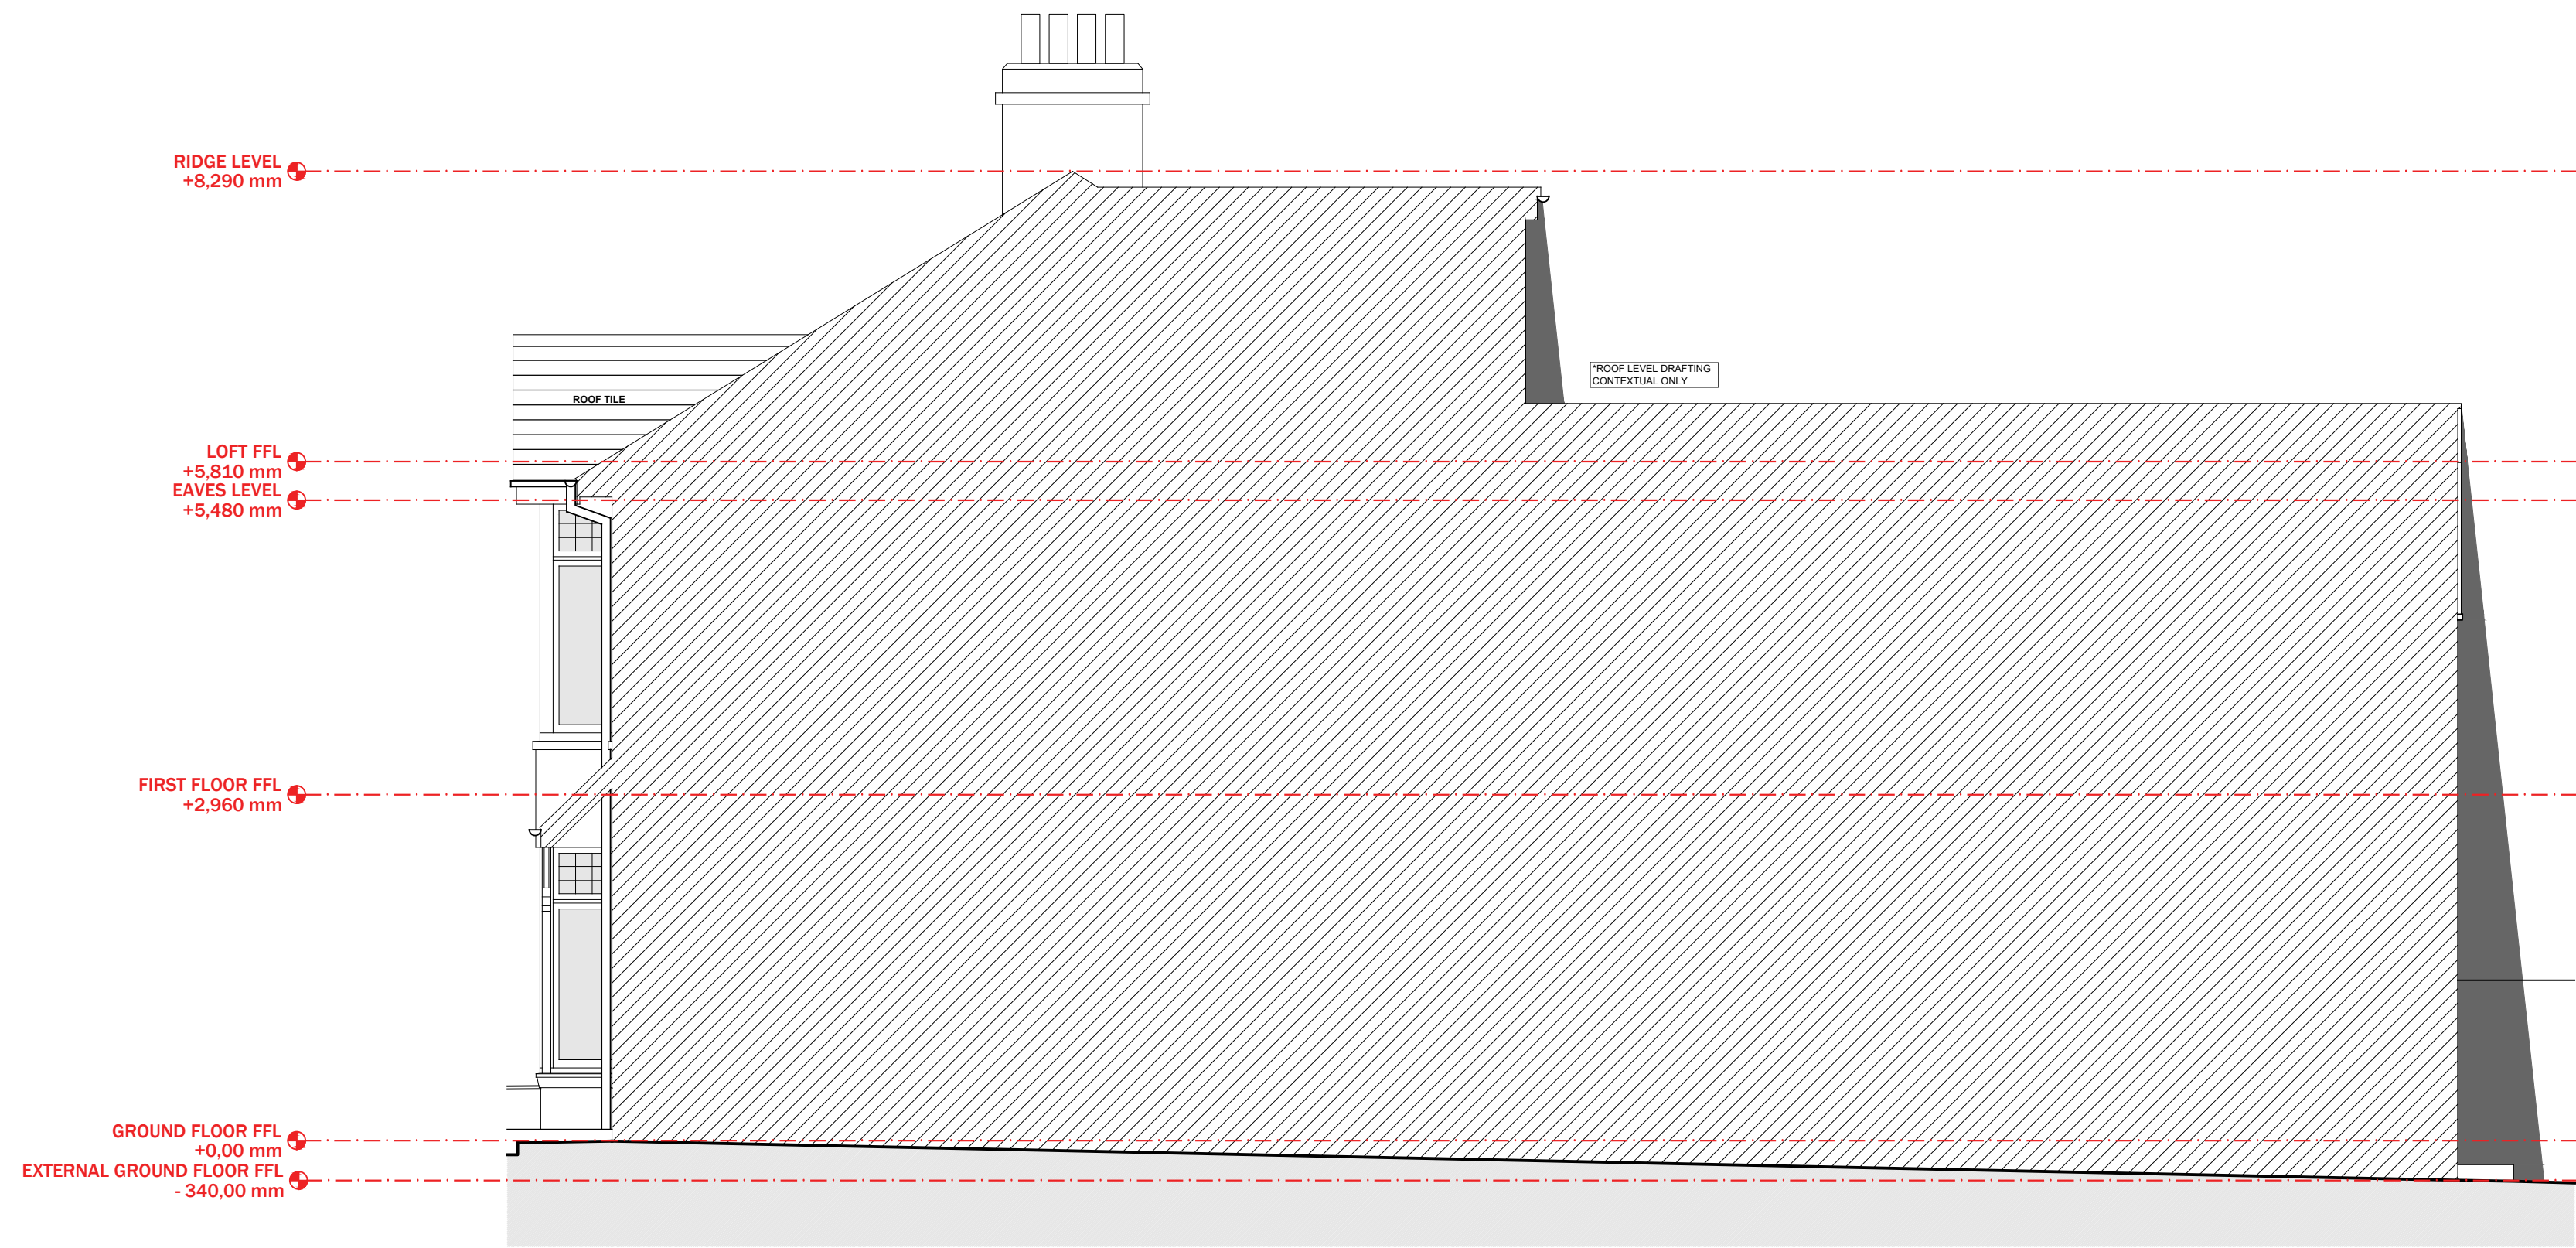

1

EXISTING ELEVATION NORTH (2)

SCALE: 1:50

0mm

1,000mm

KEY:


EXISTING WALLS

PROPOSED WALLS

DEMOLITION LINES



project north

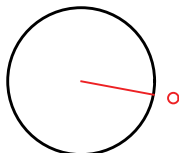


Studio Grit
Architects Limited
info@studio-grit.co.uk
+447500696996
www.studio-grit.co.uk

notes

- Drawings are based on survey data and may not accurately represent what is physically present.
- Do not scale from this drawing. All dimensions to be site verified by the contractor before proceeding.
- This drawing may not be used to place orders with third parties or as a substitute for an in-person site survey. All drawings and design content are protected under the Copyright and Patents Act 1988.
- Any discrepancies, omissions and/or ambiguities must be reported to Studio Grit Architects Ltd. prior to construction.

key plan
not to scale

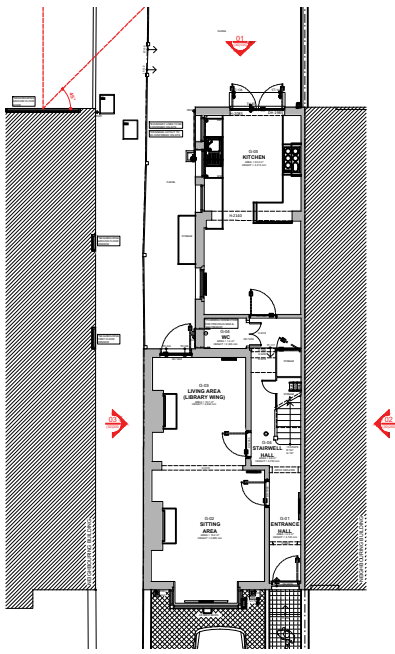

revisions

REV	DATE	DRAWN BY	APPR. BY	NOTES
1				

client:

ROB & VICTORIA EMES

project:

27 SOUTVIEW ROAD,
SOUTHWICK

status:

S2-STATUTORY

revision:

/

title:

EXISTING
ELEVATION (2)

drawn by:

MB

approved by:

MB

date:

13/04/2026

job no:

1013SR

scale:

1:50@A1

drawing no:

(30)200