


This drawing is copyright and may not be copied or reproduced without the written consent of Finola Brady Architectural Services.


The contractor is responsible for setting out and must check all levels and dimensions prior to work being put in hand.

Responsibility is not accepted for errors made by others in scaling from this drawing. All construction information should be taken from figured dimensions.

The designer is to be immediately notified of any suspect omissions or discrepancies.

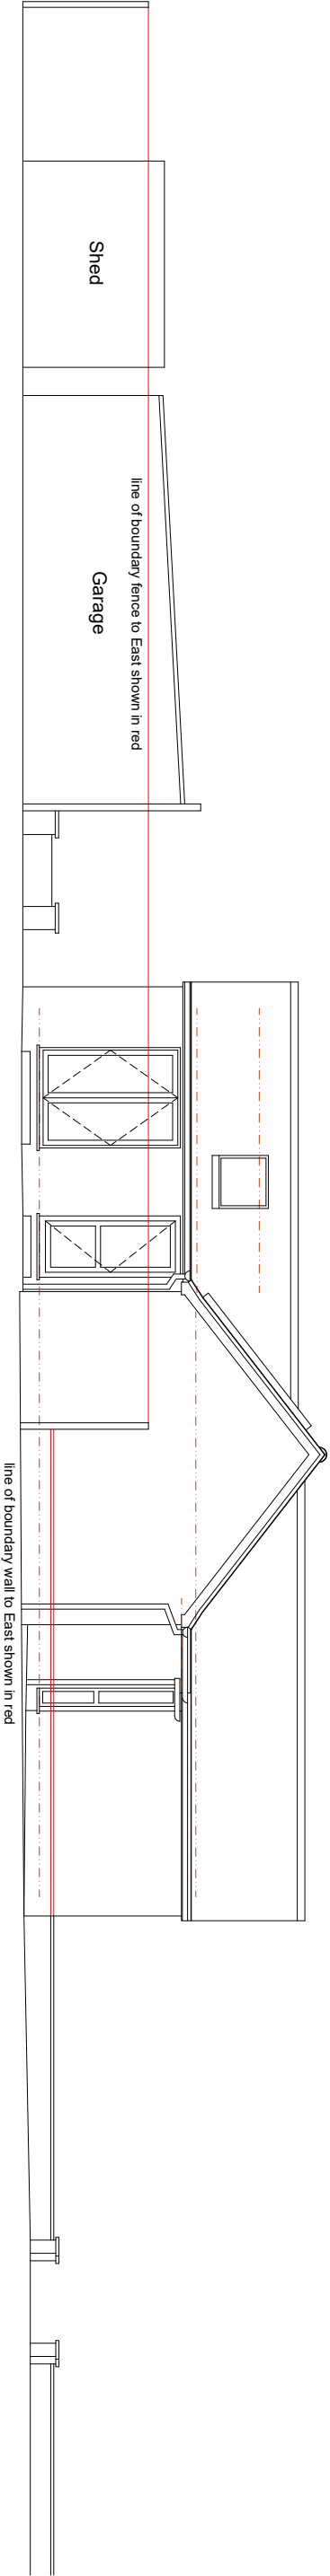

Existing East Side Elevation @ 1 : 100

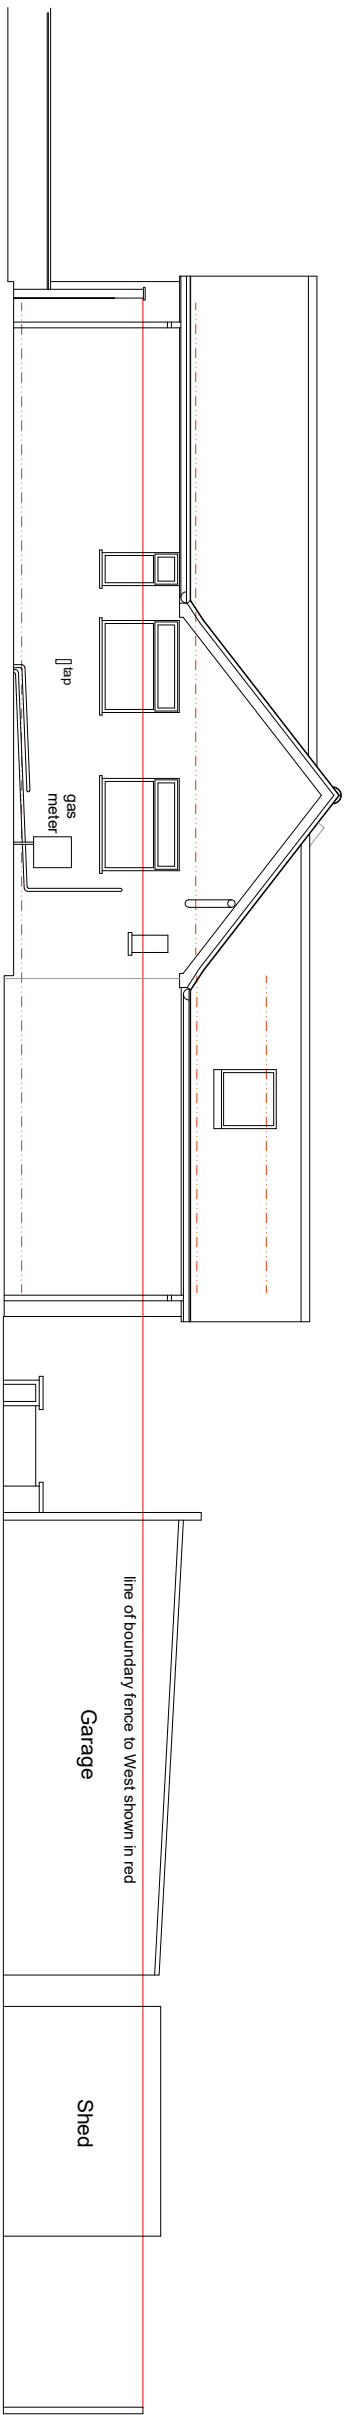

Existing West Side Elevation @ 1 : 100

 FINOLA BRADY ARCHITECTURAL SERVICES	F i n o l a B r a d y A r c h i t e c t u r a l S e r v i c e s TEL 07960 235756 www.fbarchitectural.co.uk		
	Site Location :	6 Emmerdale Drive, Sompitng, West Sussex, BN15 9UH	
Project Name :	Single-Storey Front Extension, Driveway Alterations & New Garage		
Drawing Name :	Existing Side Elevations		
Drawing No:	FB26-0703 EX04	Scale : 1 : 100 @ A3	
Date :	24th July 2026		