Only figured dimensions are to be used. All dimensions to be checked on site.

Please note: Refer to 'type' of drawing below; planning drawings should only be treated as such.

Notes

ADUR & WORTHING
AWDM/0218/13
VALID
- 6 JUN 2013

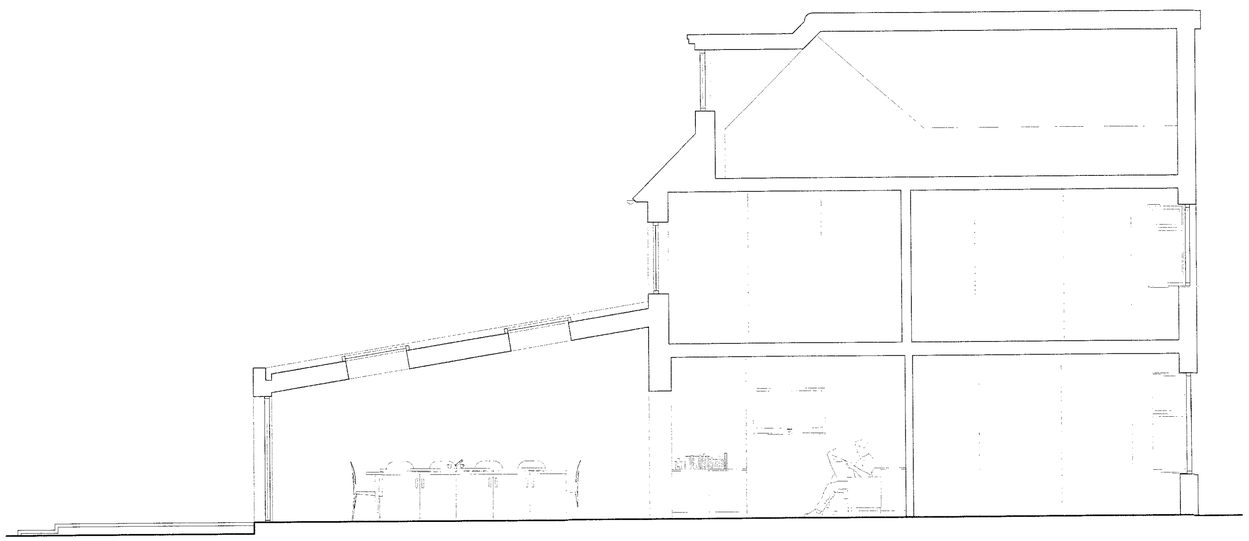

+SX Proposed section B-B - scale 1:50 @ A1

Scale in Metres
0 1 5

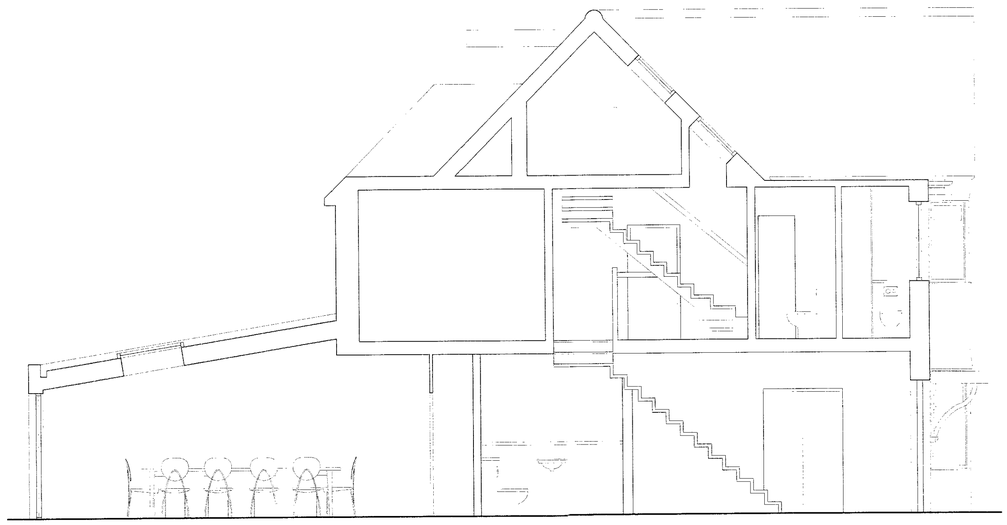

+SX Proposed section A-A - scale 1:50 @ A1

Scale in Metres
0 1 5

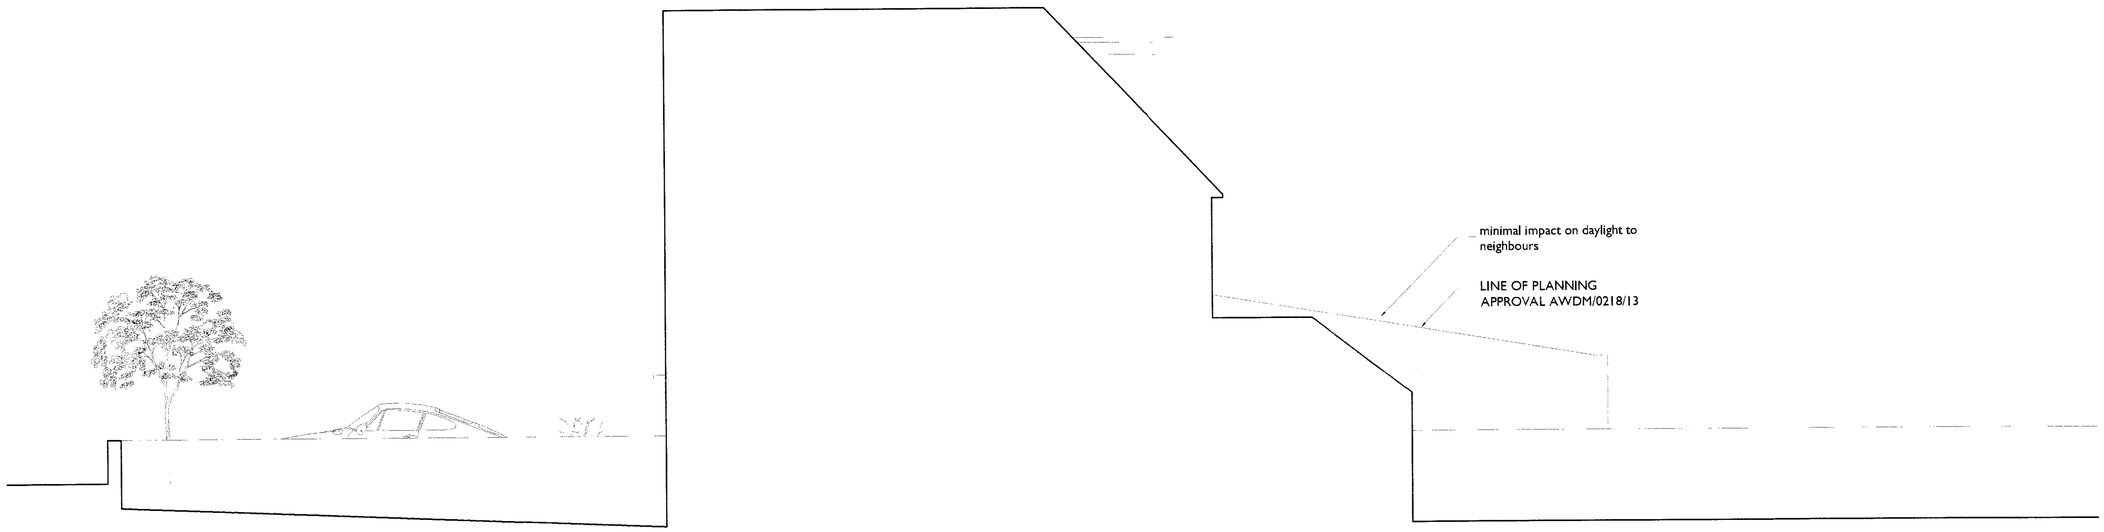

+EL Proposed west facing sectional elevation (through neighbours) - scale 1:50 @ A1

Scale in Metres
0 1 5

APPLICATION FOR DETAILED
PLANNING CONSENT

REVISION

Liam Russell Architects
architecture and development

The Studios, 3 Broad Reach Mews, Ropetackle, Shoreham by Sea, West Sussex, BN43 5EY, UK
t: +44 (0)845 180 3676 f: +44(0)845 180 3675 www.liamrussellarchitects.com
Liam Russell Architects Ltd registered in England and Wales 04738636

JOB
273 UPPER SHOREHAM ROAD
SHOREHAM
WEST SUSSEX
BN43 6BB

CHECKED
LRA

DRAWN
EC

CLIENT
MR + MRS PHILLIPO

DATE
04.13

SCALE
1:50 @ A1
1:100 @ A3

DRAWING
PROPOSED WEST FACING ELEVATION + SECTIONS

REVISION

NUMBER
0911-PA-030

DO NOT SCALE FROM THIS DRAWING. THIS DRAWING IS COPYRIGHT ©