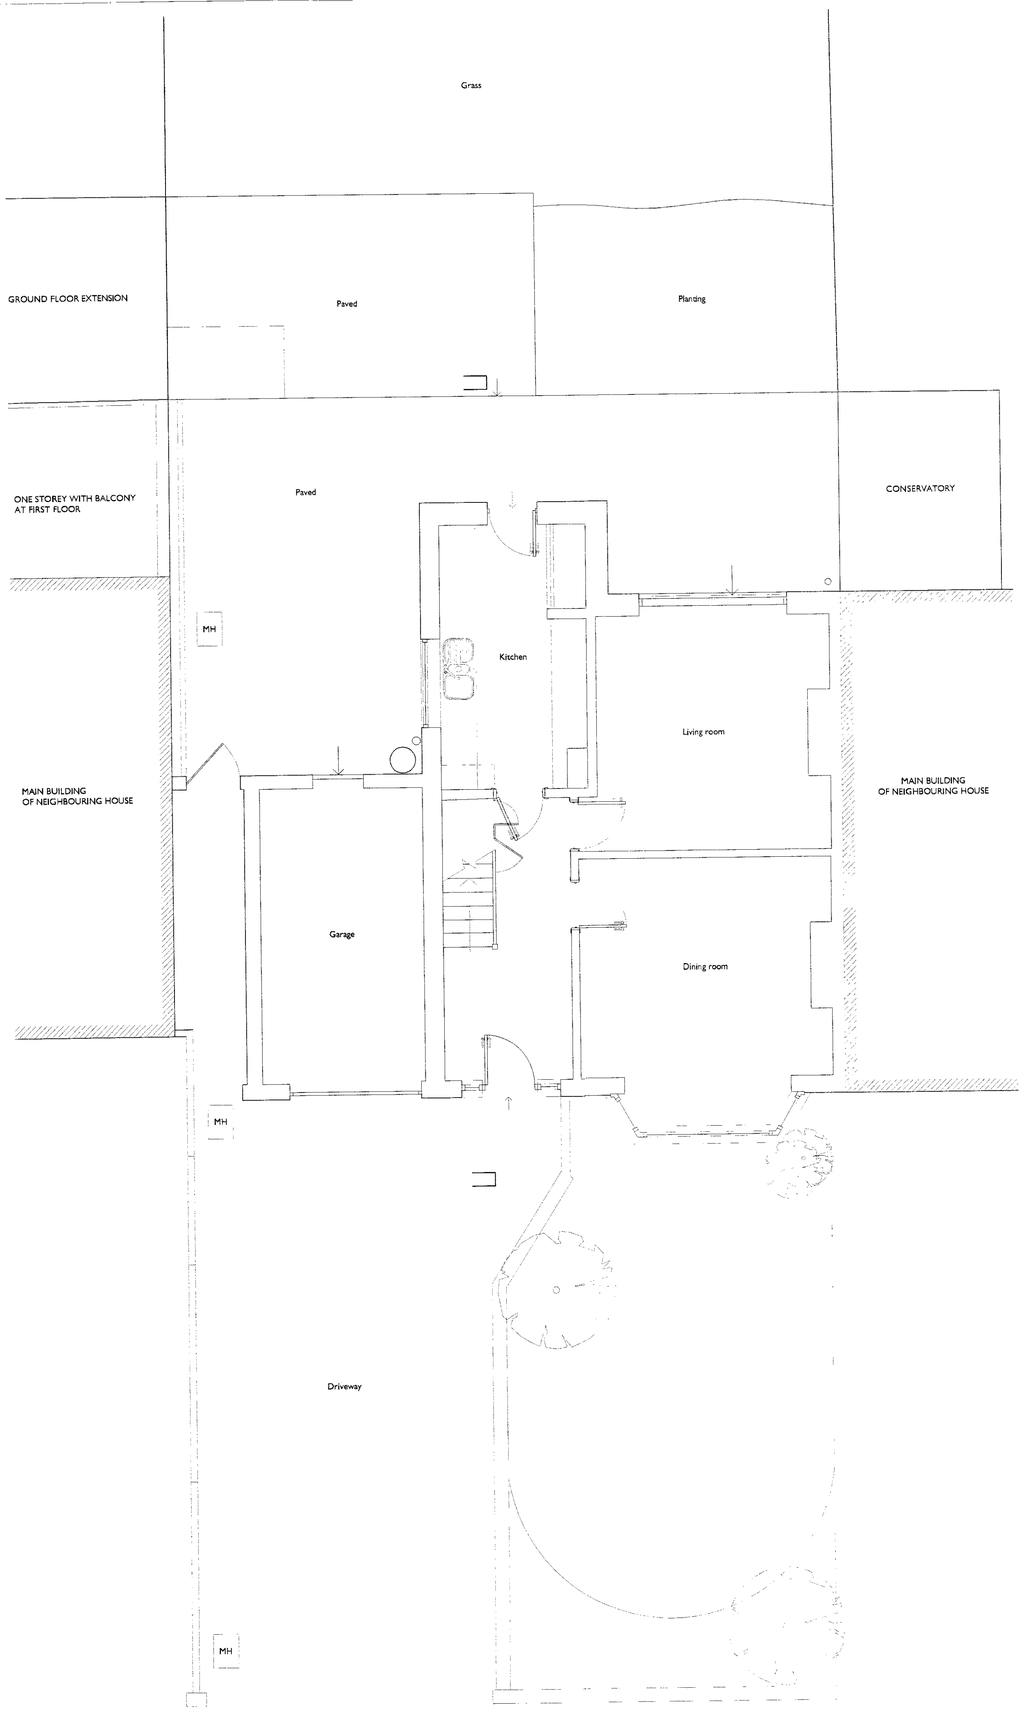

+00 existing ground floor plan - scale 1:50

Scale in Metres
0 1 5

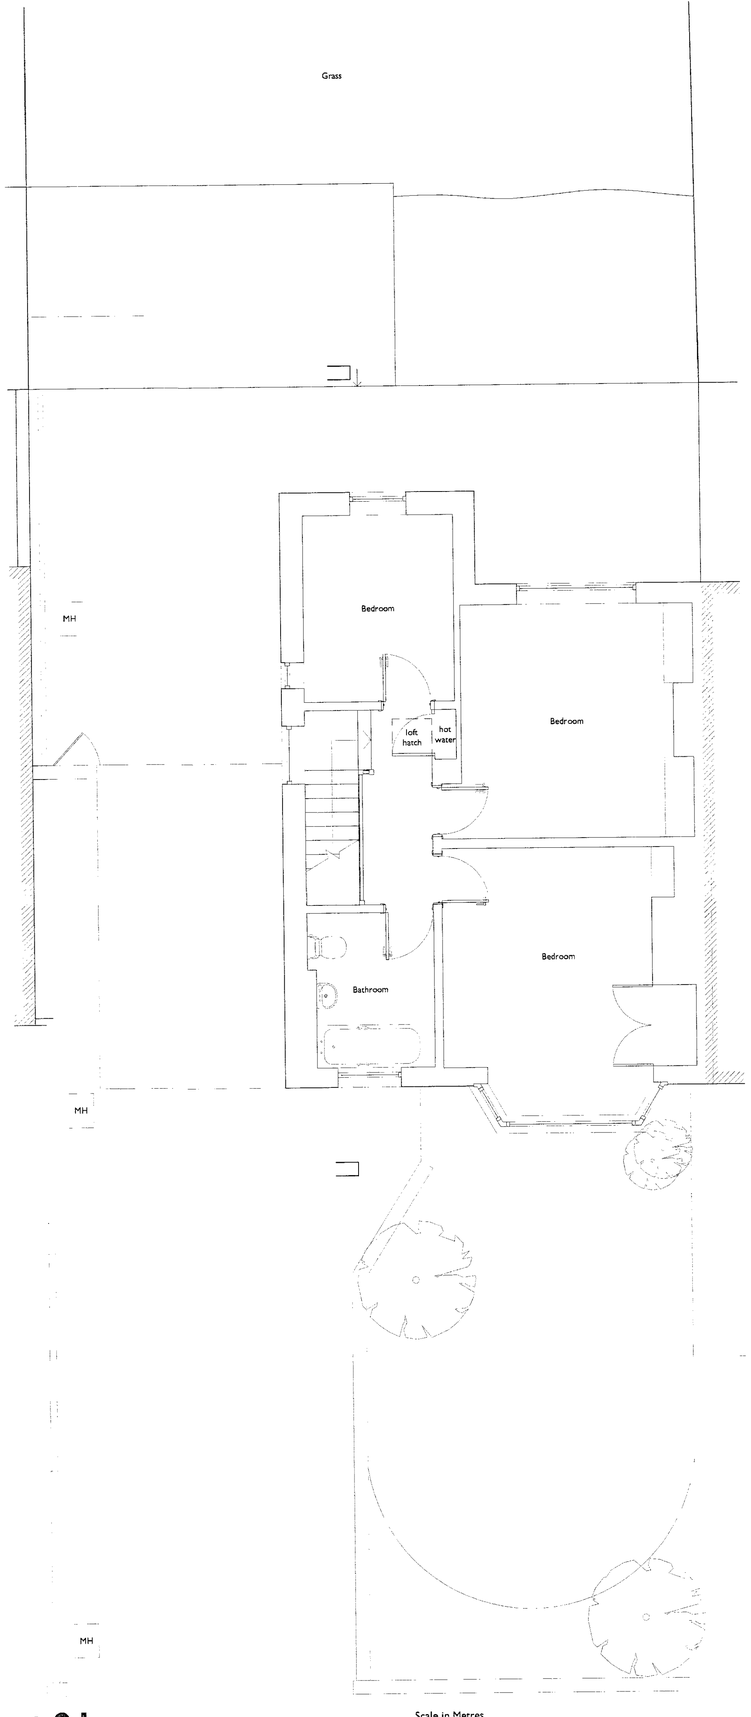

+01 existing first floor plan - scale 1:50

Scale in Metres
0 1 5

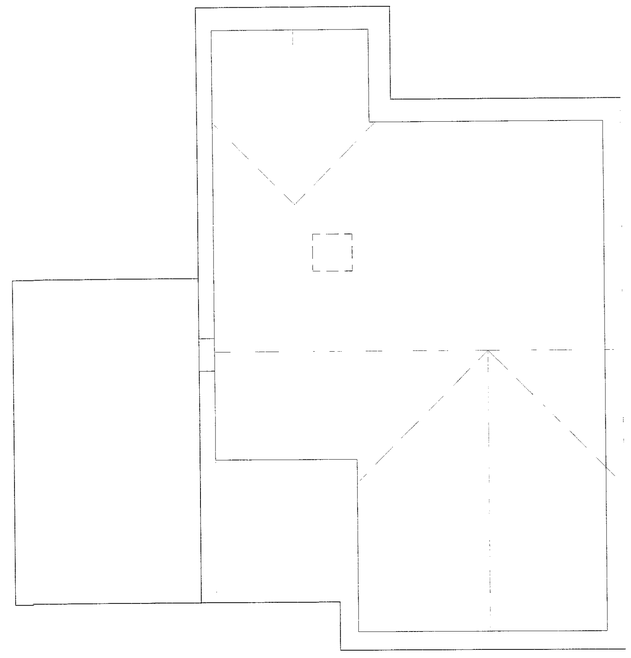

+RF existing roof plan - scale 1:50

Only figured dimensions are to be used. All dimensions to be checked on site.

Please note: Refer to 'type' of drawing below; planning drawings should only be treated as such.

Notes

ADUR / WORTHING
- 6 JUN 2013
VALID

N

APPLICATION FOR DETAILED
PLANNING CONSENT

REVISION

Liam Russell Architects
architecture and development

The Studios, 3 Broad Reach Mews, Ropetackle, Shoreham by Sea, West Sussex, BN43 5EY, UK
t +44 (0)845 180 3676 f +44(0)845 180 3675 www.liamrussellarchitects.com
Liam Russell Architects Ltd registered in England and Wales 04758636

JOB
273 UPPER SHOREHAM ROAD
SHOREHAM
WEST SUSSEX
BN43 6BB

CLIENT
MR + MRS PHILLIPO

DRAWING
EXISTING PLANS

CHECKED
LRA

DRAWN
JM / EC

DATE
02.13

SCALE
1:50 @ A1
1:100 @ A3

REVISION

NUMBER
0911-PA-002

DO NOT SCALE FROM THIS DRAWING. THIS DRAWING IS COPYRIGHT ©