REVISED PLAN

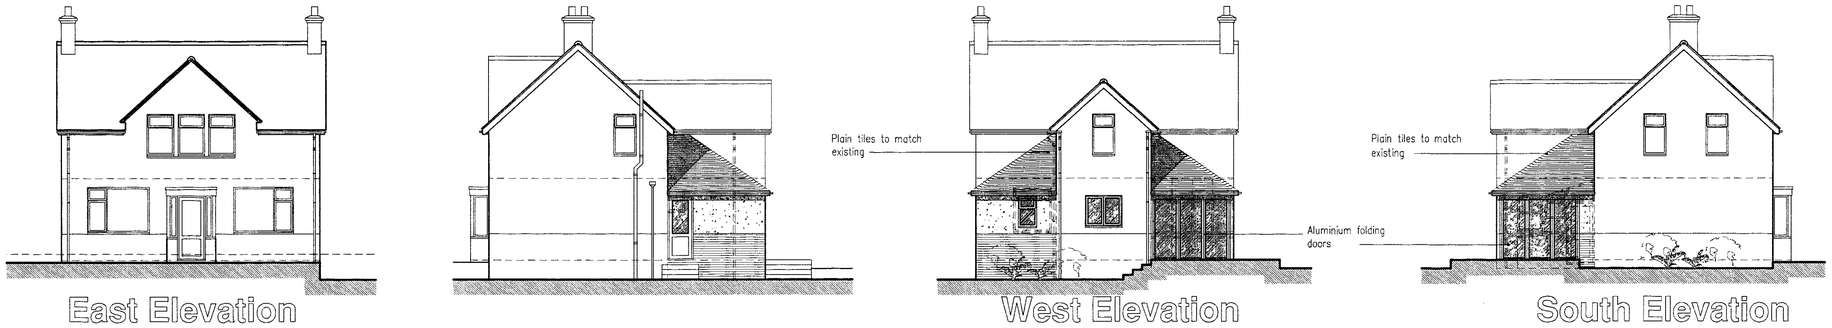

East Elevation

West Elevation

South Elevation

ADUR & WORTHING
SERVICE
AWDM/CCS7/13
DATE Deposited 7.3.13
VALID

1m 2m 3m 4m 5m 6m 7m 8m 9m 10m
1:100 Scale Bar

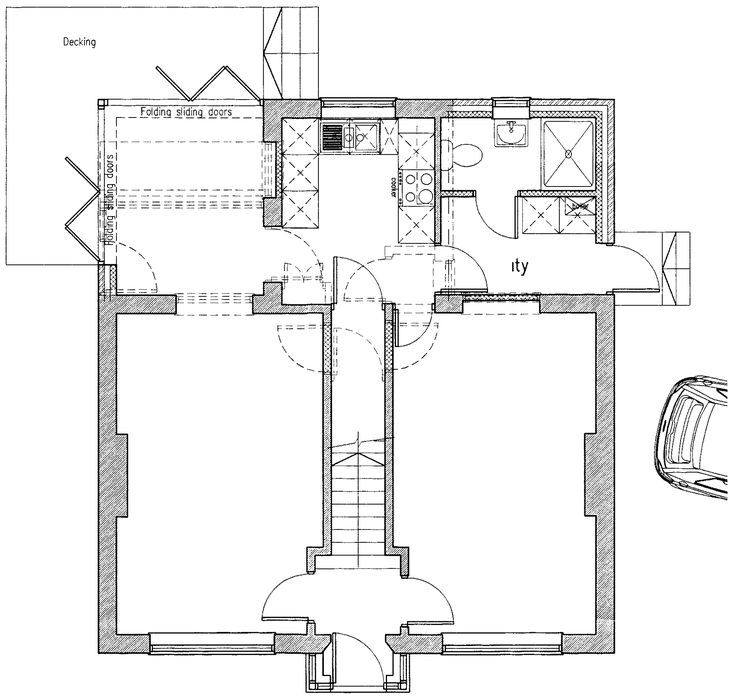

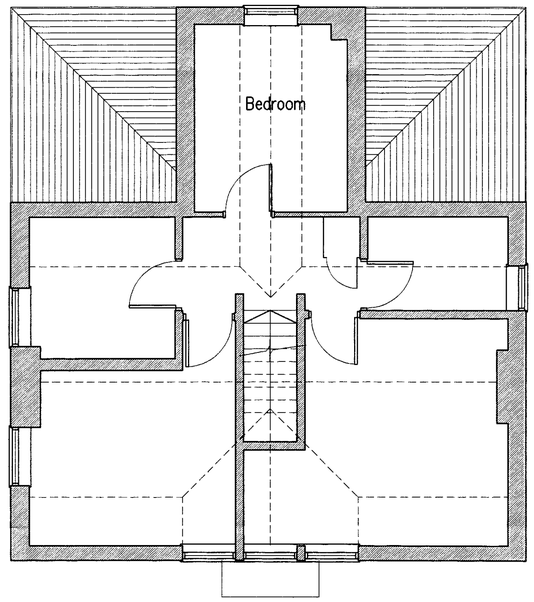

1m 2m 3m 4m 5m 6m 7m 8m 9m 10m
1:50 Scale Bar

rja Planning & Building Consultants Ltd.
16 Greenacres
Shoreham-By-Sea
West Sussex
BN43 5WY
t/f: 01273 467297 mob: 07971 375739
e: rex@rjapbc.co.uk web: www.rjapbc.co.uk

Chartered Institute of Architectural Technologists

PROJECT:		
DRAWING TITLE:		
CLIENT:	DWG NO:	REVISION:
SCALE:	DATE:	DRAWN: