





54 GROVER AVENUE, LANCING

Existing 01

March 2026

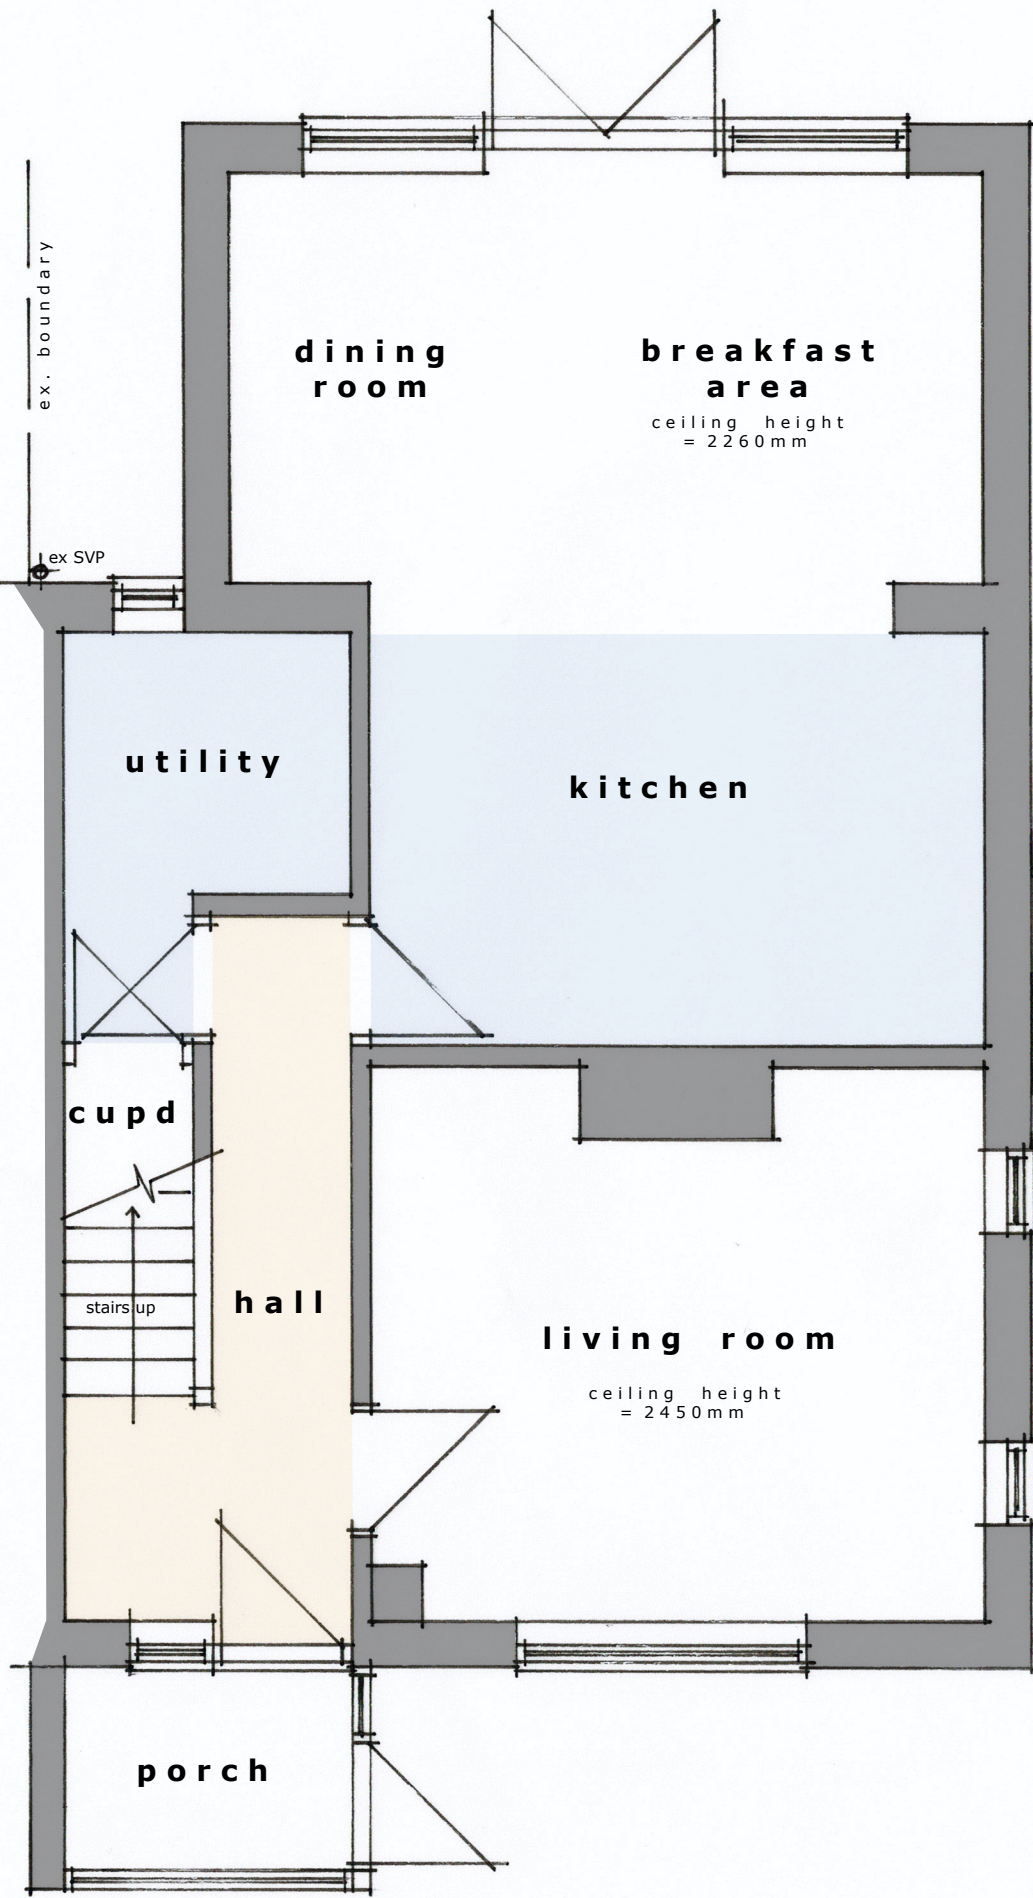

GROUND FLOOR PLAN 1:50 @ A3

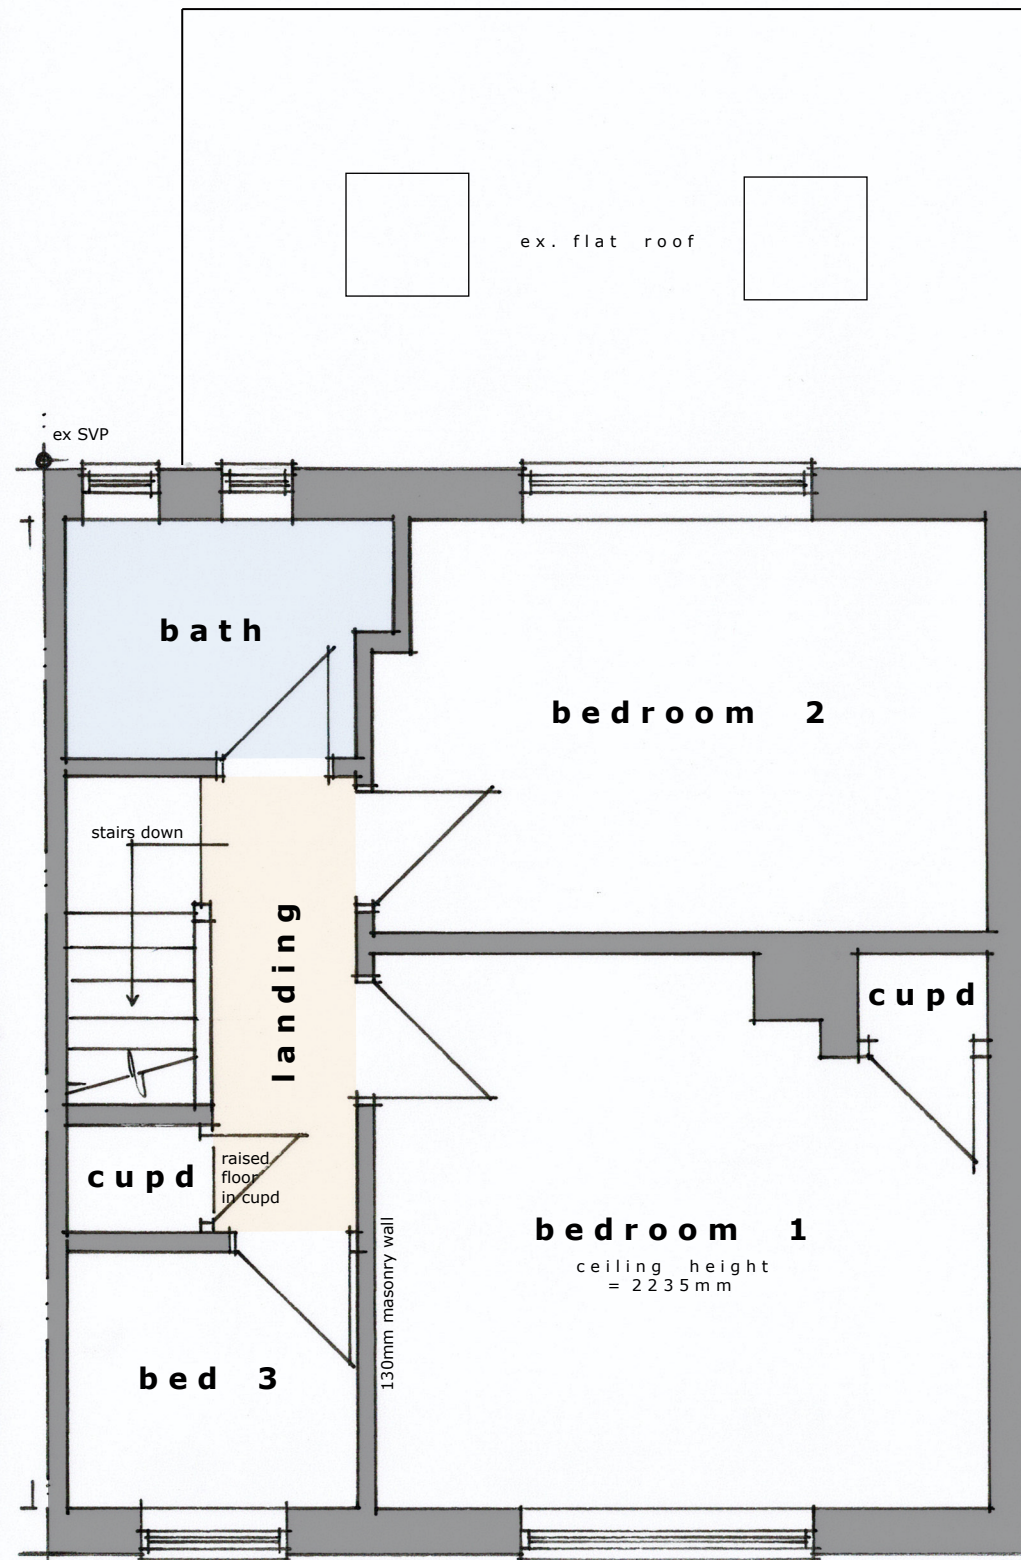

1st FLOOR PLAN


GENERAL NOTES

Figured dimensions to take precedence over scaled dimensions. The contractor is to verify all dimensions on site before commencing any works. All dimensions are for main structural components and not finished sizes.

Any discrepancies whatsoever to be brought to the attention of the client immediately.

This drawing to be read in conjunction with structural engineers details and calculations.

The copyright of this drawing is reserved and must not be disclosed without authority.

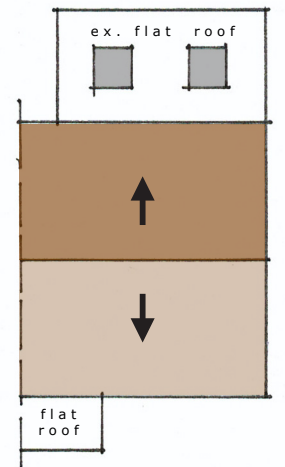

ROOF PLAN 1:200

