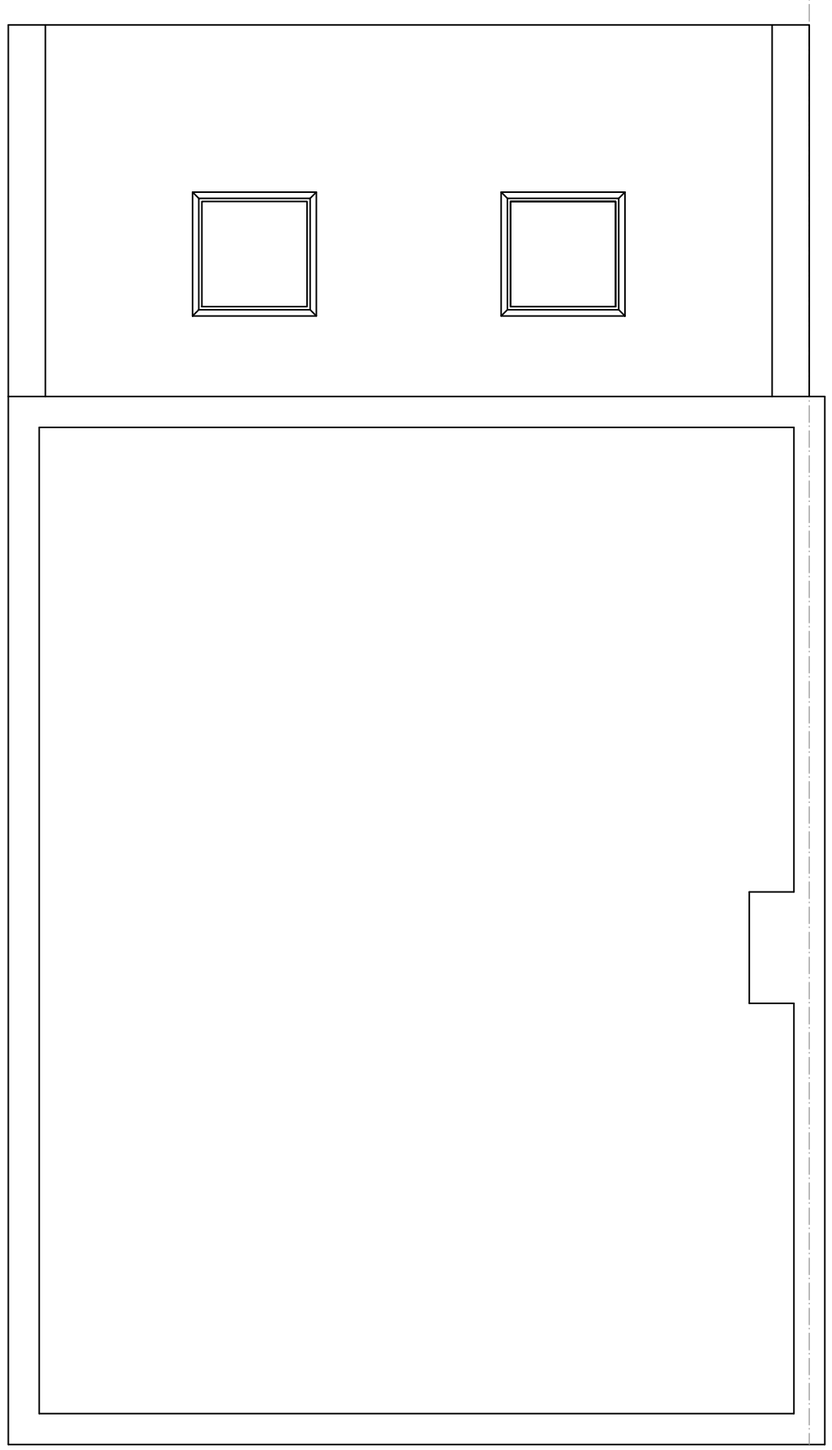

PROPOSED LOFT PLAN
SCALE 1:50

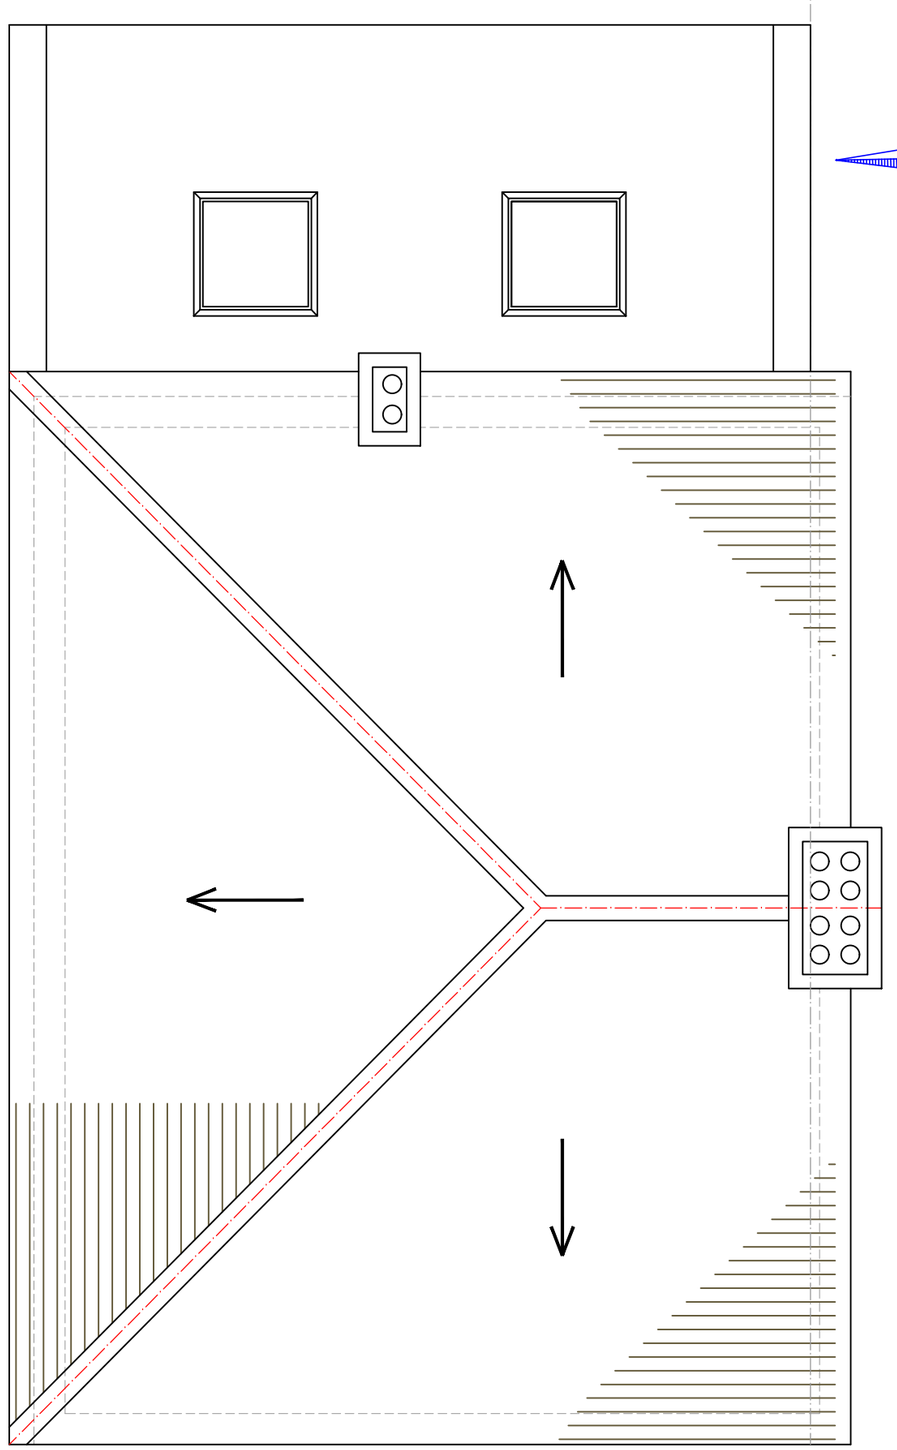

PROPOSED ROOF PLAN
SCALE 1:50

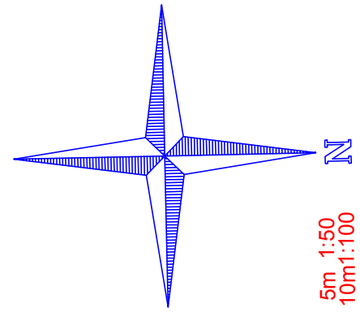



FastPlans
6 Winsham Grove,
London, SW11 6ND

www.FastPlansUK.co.uk

Project:
EXTENSION

Address:
5 THE CRESCENT BN42 4LB

Scale:	Dwg. no:
1:50 @ A3	A04 REV-1
Drawn by:	Date Drawn:
O.B.S	15-Apr-2020

For Drawings Tel: 020 3542 1777
E-mail: plans@FastPlansUK.co.uk