Location Plan

Site Address: **38, Kithurst Crescent, Castle, Worthing, BN12 6AW**

PlanningPortal

Date Produced: **11-Aug-2023**

Scale: **1:1250 @A3**

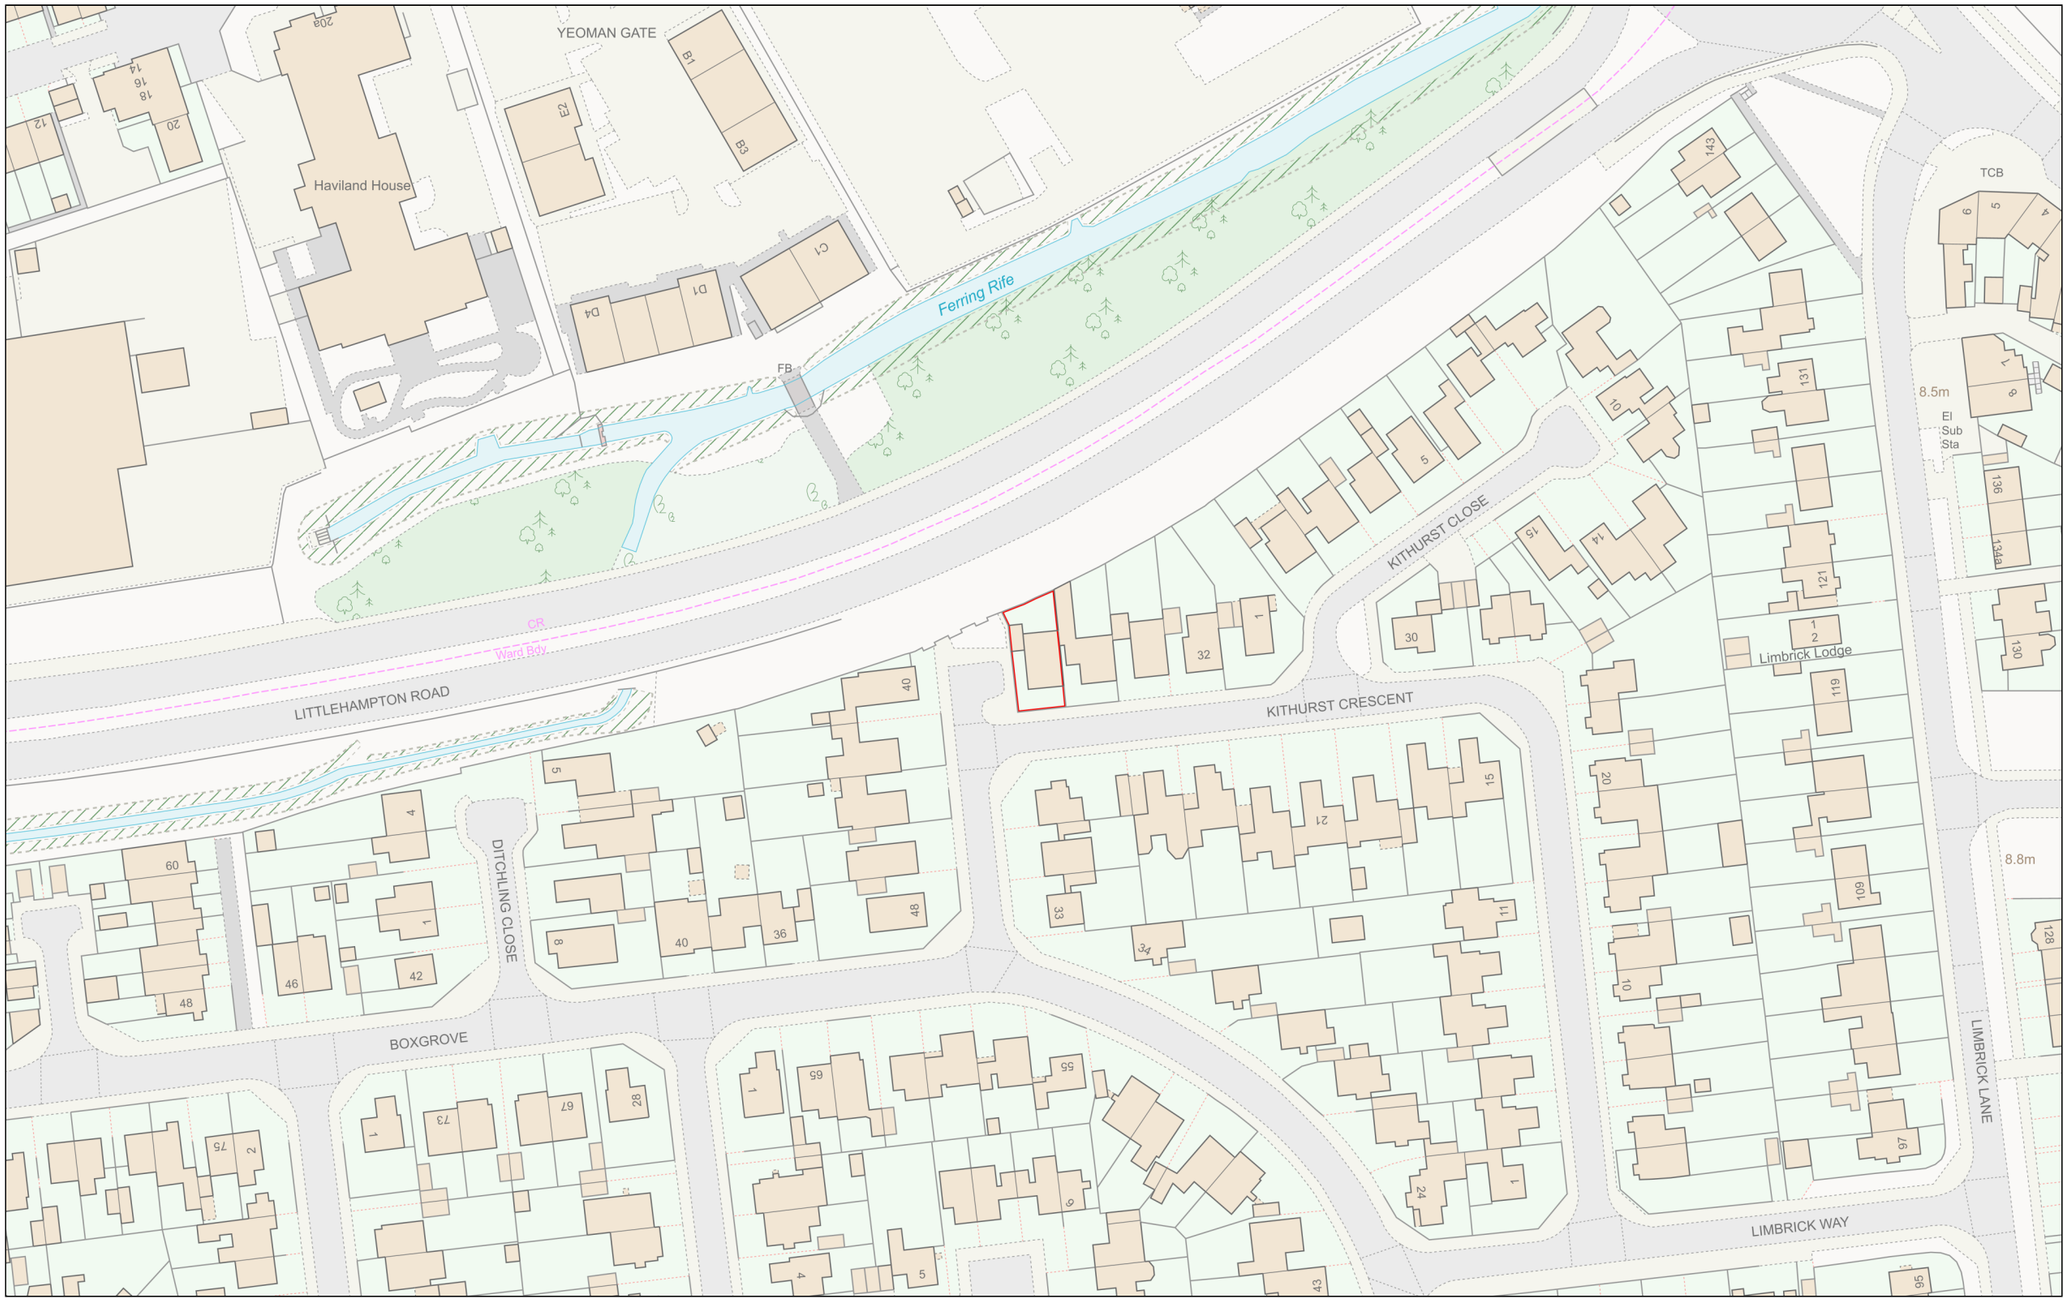

Planning Portal Reference: **PP-12382243v1**

0 50

Metres

Powered By TerraQuest

© Crown copyright and database rights 2023 OS 100042766