BLOCK PLAN SCALE 1:500@a4 38 Kithurst Crescent Worthing West Sussex BN12 6AW

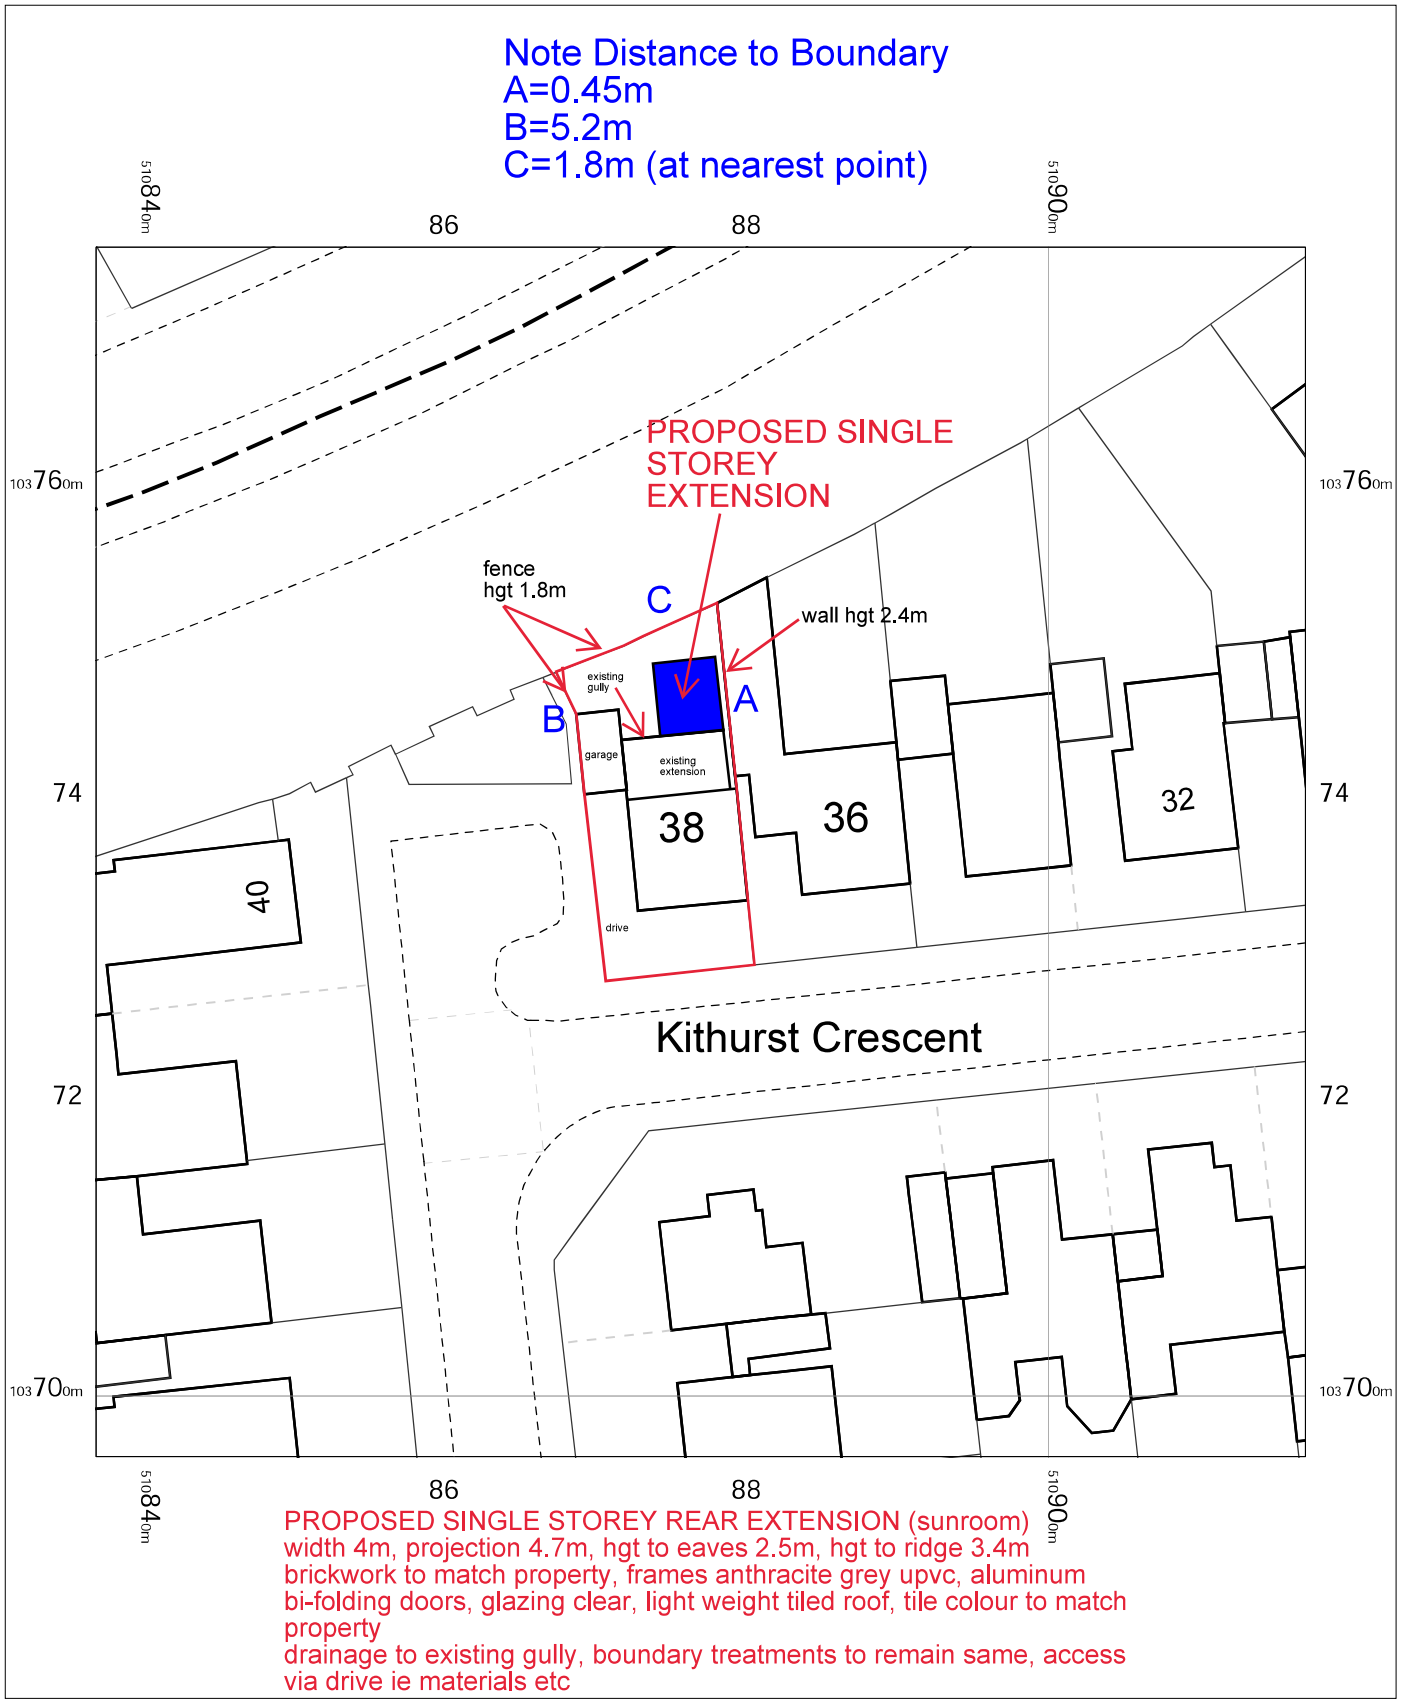

PROPOSED SINGLE STOREY REAR EXTENSION (sunroom)
width 4m, projection 4.7m, hgt to eaves 2.5m, hgt to ridge 3.4m
brickwork to match property, frames anthracite grey upvc, aluminum bi-folding doors, glazing clear, light weight tiled roof, tile colour to match property
drainage to existing gully, boundary treatments to remain same, access via drive ie materials etc

0 2 4 6 8 10 12 14 16 18 20
m

N

SEASCAPE CONSERVATORIES & ORANGERIES

OS MasterMap 1250/2500/10000 scale
Sunday, July 23, 2023, ID: CM-01116386
www.centremapslive.co.uk

1:500 scale print at A4, Centre: 510877 E, 103736 N

©Crown Copyright Ordnance Survey. Licence no. AC0000849896

Ordnance Survey Licensed Data

CENTRE MAPS LIVE.
FOR A BETTER POINT OF VIEW