


1 External silicone render system by 'JUB' - colour - White (RAL - 9010)




2 External silicone render system by 'JUB' - colour - Light grey (Success 85 030E)



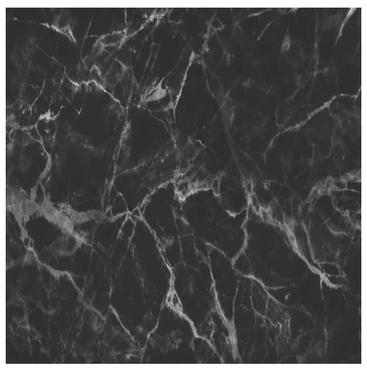

3 10mm thk Black marble tile (book matched)

4 22mm thk toughened and laminated glass balustrade (clear glass)

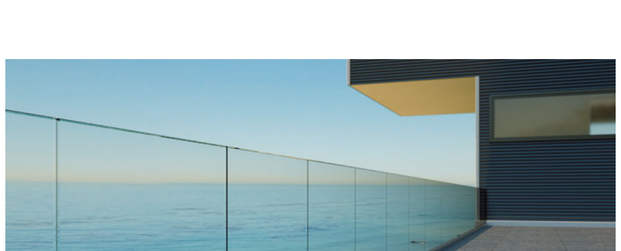

9 Securlap trackless sectional door - brushed metal finish




12 Iroko timber pergola structure



11 Iroko louvered timber privacy screen




7 Flushglaze triple glazed rooflight by Glazing vision, clear glass with matt black frames (RAL 9005)

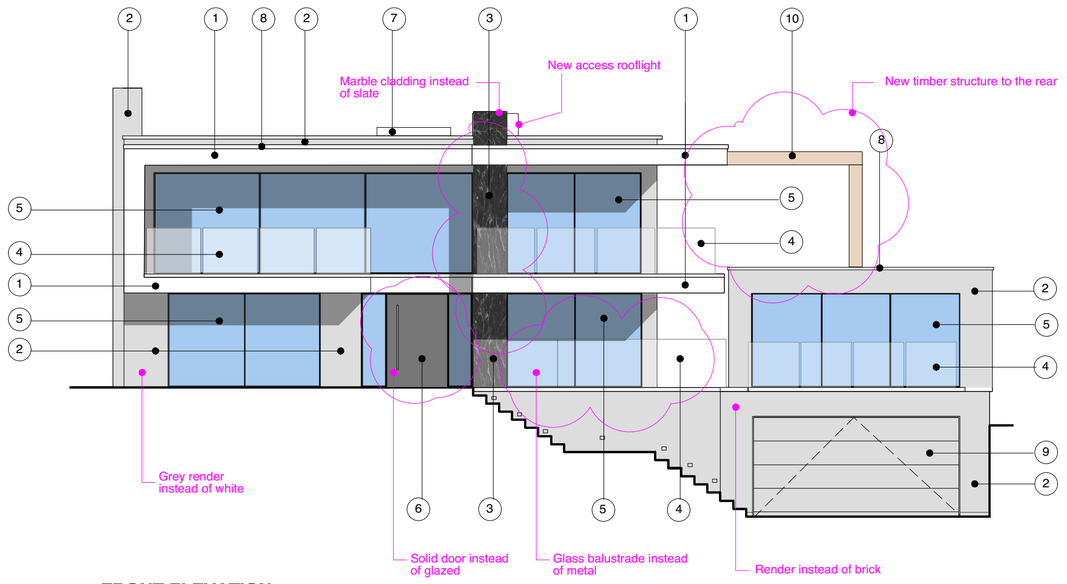


FRONT ELEVATION (South facing)

Scale 1:100

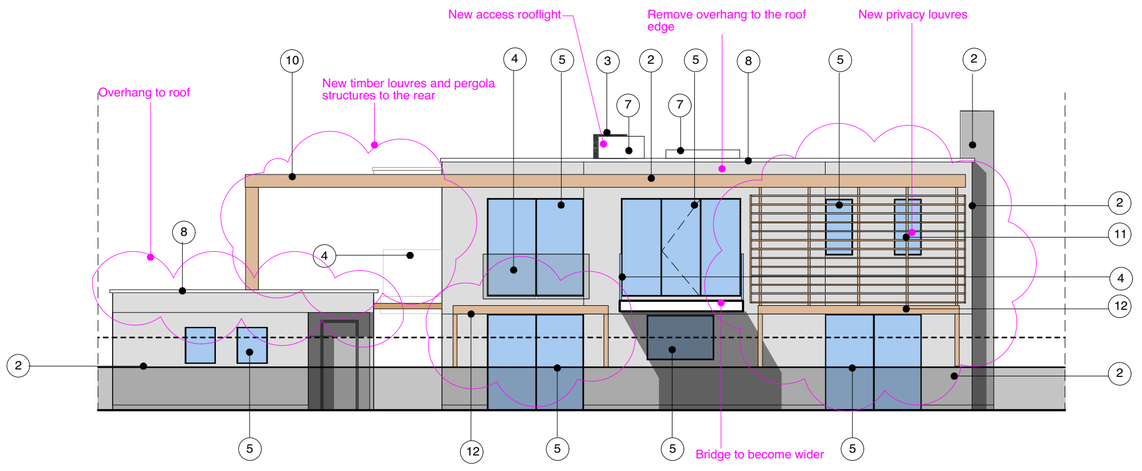


REAR ELEVATION (North facing)

Scale 1:100

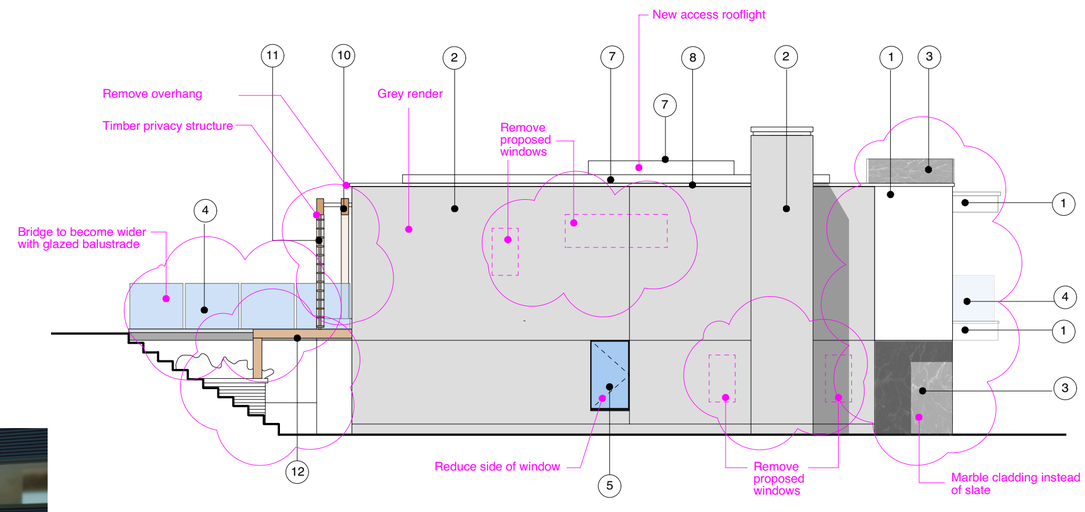

SIDE ELEVATION (West facing)

Scale 1:100

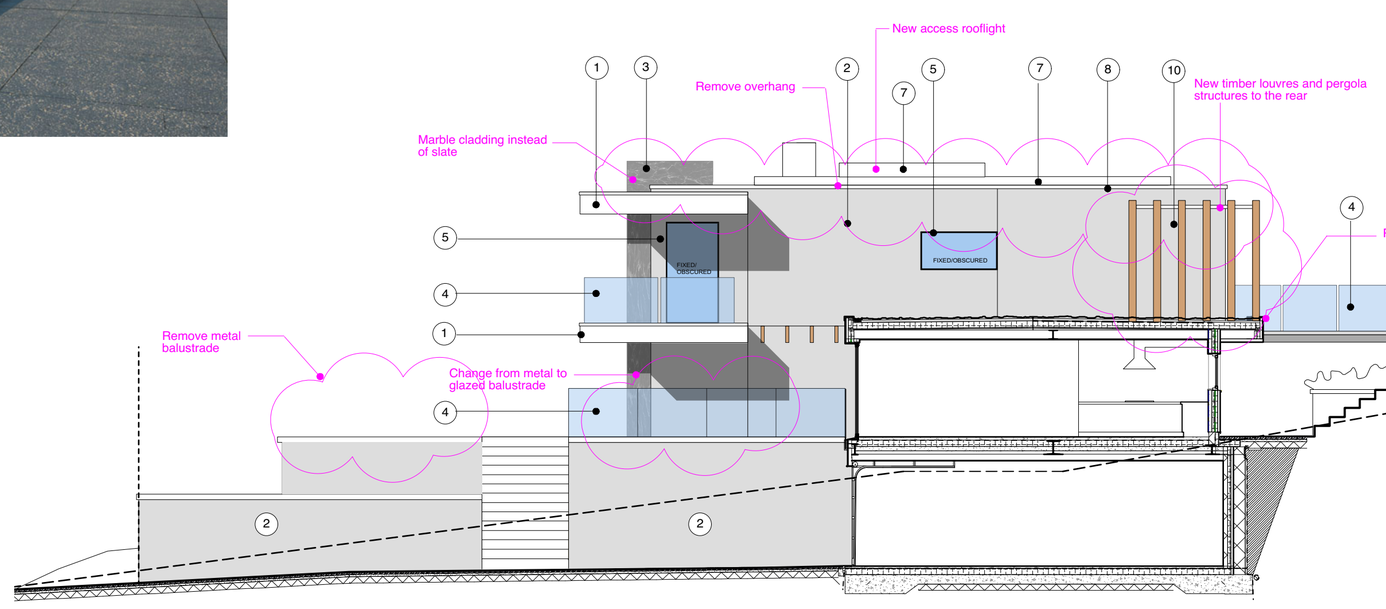

SIDE ELEVATION (East facing)


Scale 1:100

10 11 12 Iroko timber framing (decorative framing, fixed with hidden fixings)







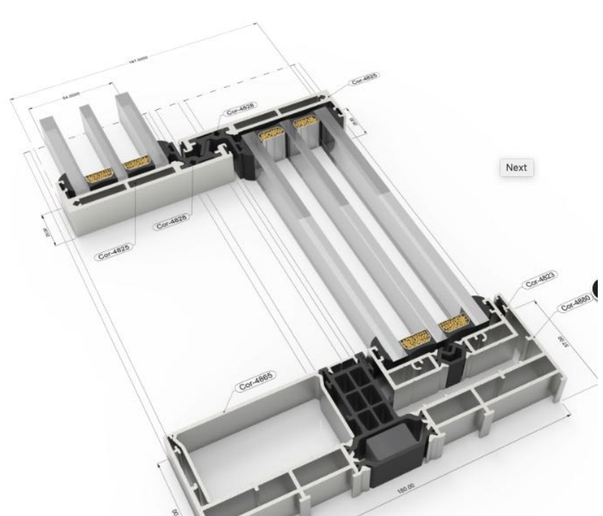

5 Triple glazed sliding door and window by Cortizo ref Cor Vision Plus. Slim slight line of 20mm. Frames hidden behind render therefore will only see a consist 15mm of the frame - Colour Matt Black (ral 9005)



6 Front pivot door with glazed slide panel - Black frame with black concrete finish

MATERIALS SPECIFICATION

1 External silicone render system by 'JUB' - colour - White (RAL - 9010)

2 External silicone render system by 'JUB' - colour - Light grey (Success 85 030E)

3 10mm thk Black marble tile (book matched)

4 22mm thk toughened and laminated glass balustrade (clear glass)

5 Triple glazed sliding door and window by Cortizo ref Cor Vision Plus. Slim slight line of 20mm. Frames hidden behind render therefore will only see a consist 15mm of the frame - Colour Matt Black (ral 9005)

6 Front pivot door with glazed slide panel - Black frame with black concrete finish

7 Flushglaze triple glazed rooflight by Glazing vision, clear glass with matt black frames (RAL 9005)

8 PPC aluminium capings to match render colour

9 Securlap trackless sectional door - brushed metal finish

10 Iroko timber frame (decorative framing, fixed with hidden fixings)

11 Iroko louvered timber privacy screen

12 Iroko timber pergola structure

Shows changes to existing planning approval

HAPA ARCHITECTS

Job Name: 8 Fairview Road, Lancing

Status: PLANNING

Drawing Title: PROPOSED ELEVATIONS AND EXTERNAL MATERIALS

Date: OCT 20

Scale: 1:100 @ A1

Job Ref: 115

© All rights reserved • Do not scale off drawing
All dimensions to be checked on site

Drawing Number: L-104G