


SCALE 1 TO 15 ON A3

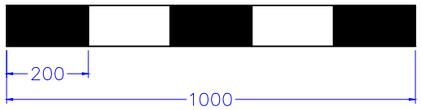


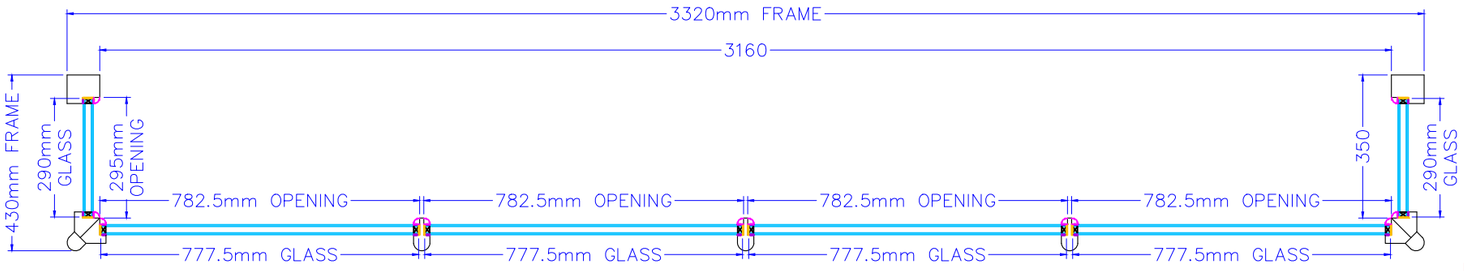


PLAN SECTION

NEW SHOP FRONT WINDOW

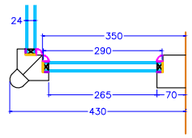


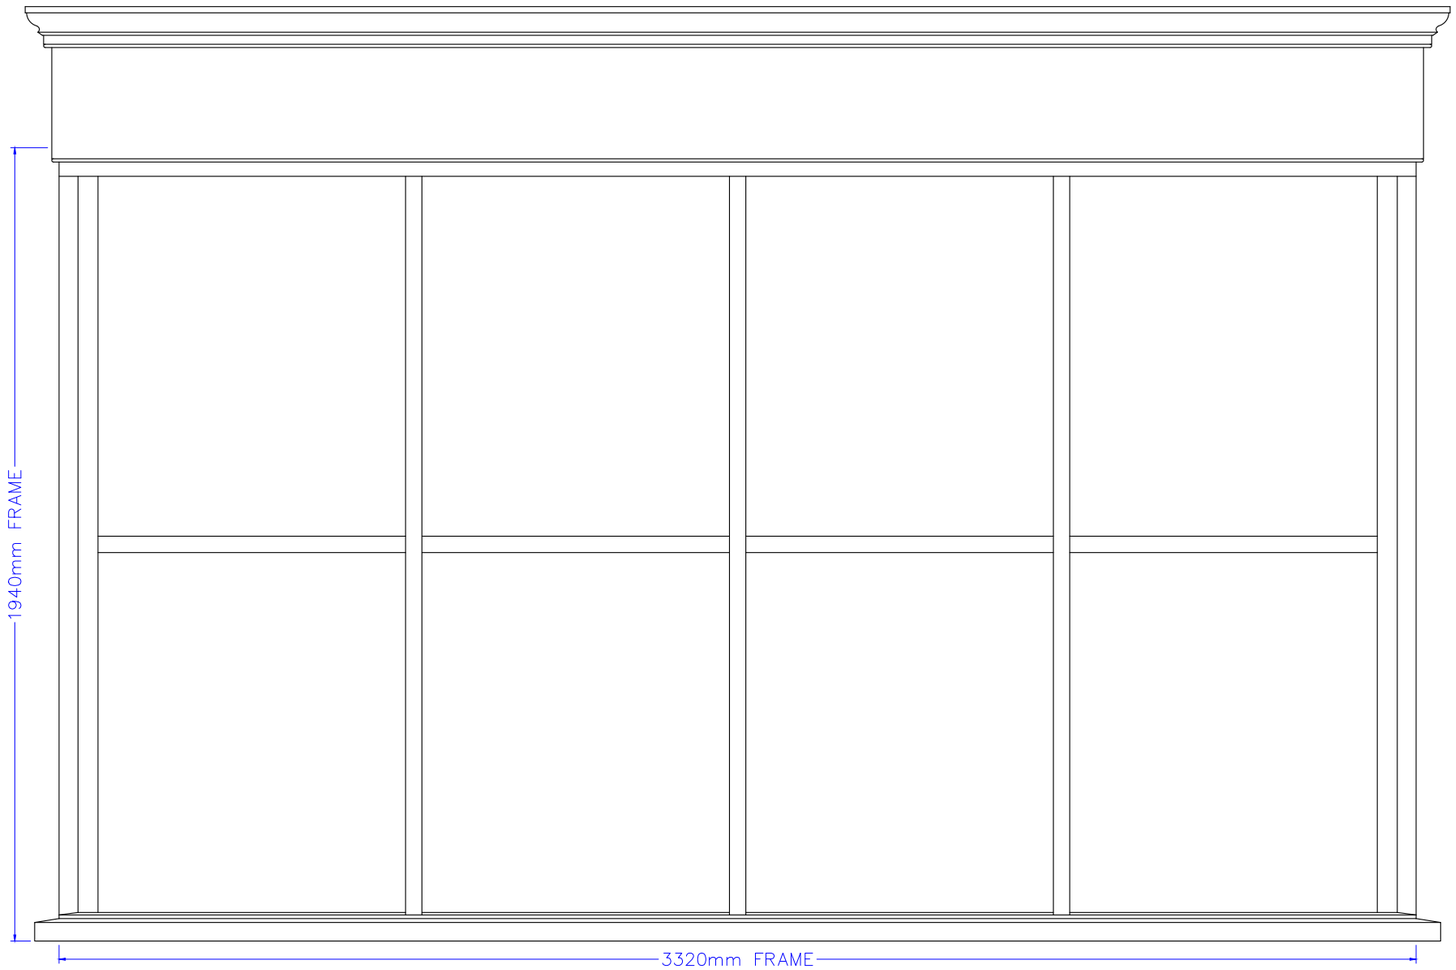

FRONT ELEVATION

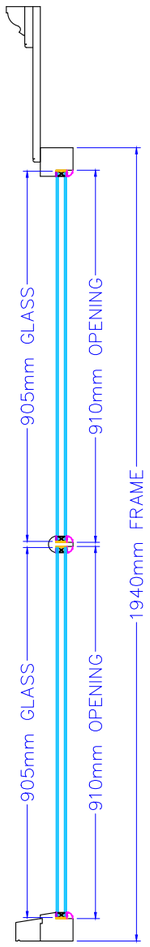

SECTION

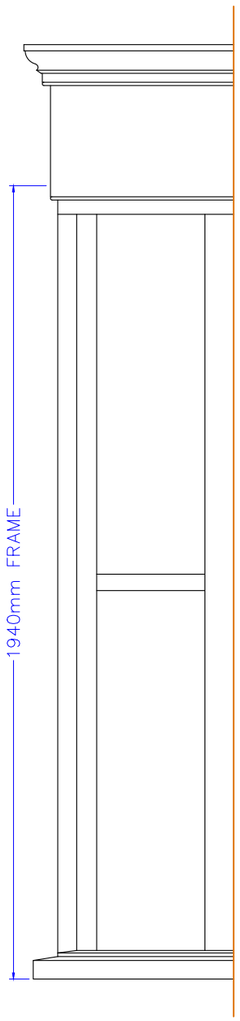

SIDE ELEVATION

JOB: KINGSLEY ROOFING

REVISIONS:

CLIENT:
Kingsley Roofing - Jeremy Taylor 01903227722
15 Sea Lane,Ferring,West Sussex,BN12 5DP
Jeremy@kingsleyroofing.co.uk - 07803885657

PROJECT:
98 South Street - Shop Front
Accoya with 4-16-4 Double Glazed Units
3 Coat Finish TBC

TITLE:
Accoya with 4-16-4 Double Glazed Units
3 Coat Finish TBC
Plan , Section & Elevation

DRAWING No:
Q1142 - J859 - B

REVISION:	APPROVED FOR DISTRIBUTION BY:

DRAWN BY:	DATE:	SCALE:	SHEET:
DEREK	30/07/25	1:15	A3

DRAWING FILE NAME (DWG):

DRAWING FILE LOCATION:
C:\Documents & Settings\Fineline\My Documents\Autocad Drawings\2025\Q1142 J859-Kingsley Roofing-98 South Street-Shop Front

COPYRIGHT

THIS DRAWING THE INFORMATION CONTAINED AND THE DESIGNS EXPRESSED ARE THE SOLE PROPERTY AND COPYRIGHT OF FINELINE JOINERY LTD. REPRODUCTION IN ANY FORM BY ANY PERSONS OF THE WHOLE OR ANY PART OF THIS DRAWING OR THE USE OF THE INFORMATION BY ANY THIRD PARTY UNLESS EXPRESSLY AUTHORISED IN WRITING BY FINELINE TRADITIONAL JOINERY LTD. WILL BE AN INFRINGEMENT OF COPYRIGHT.

fineline
TRADITIONAL JOINERY LTD

NORTH END YARD
NORTH STREET
PETWORTH
GU28 9NH

Tel: +44 (0) 1798 422 530
E-mail: enquiries@fineline-joinery.co.uk
Website: www.fineline-joinery.co.uk