
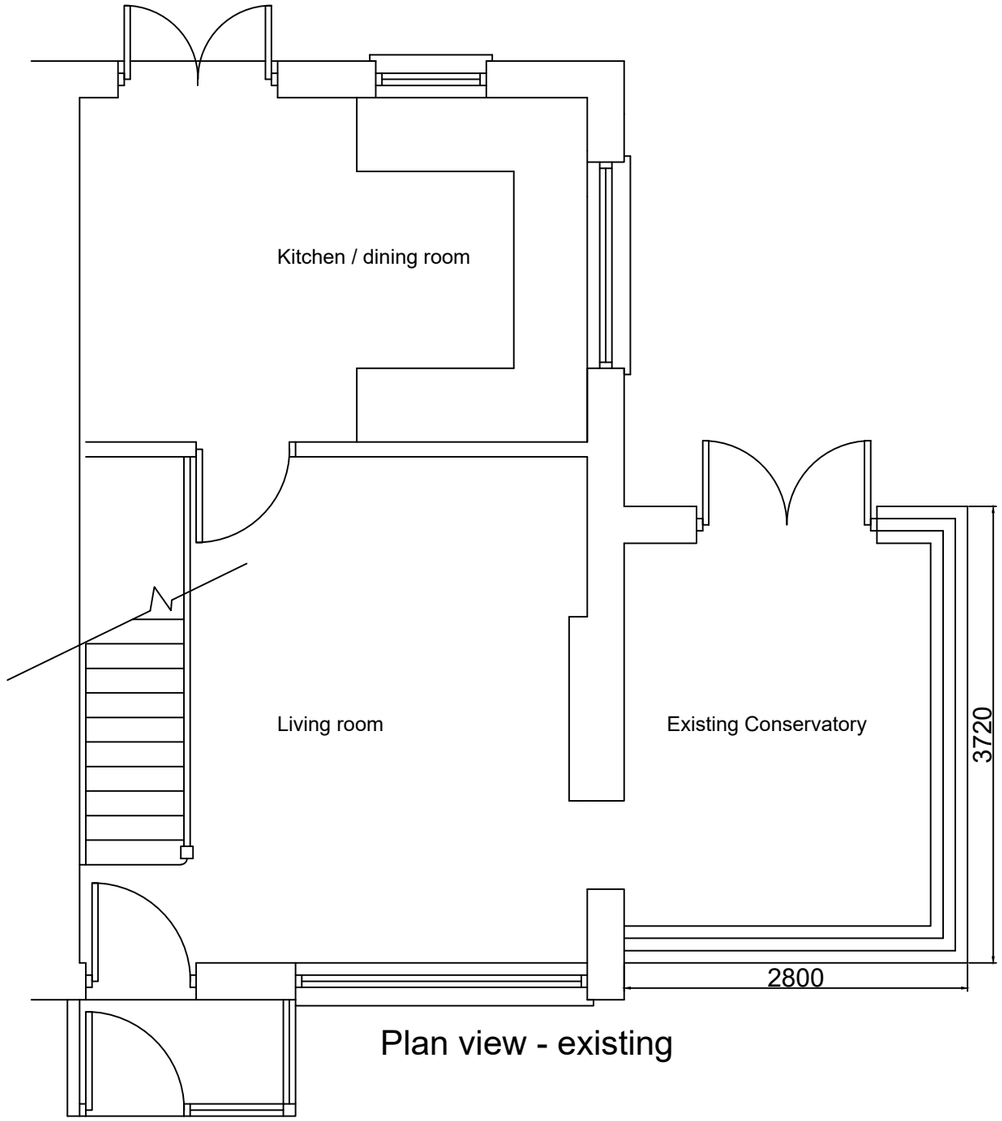


Plan view - existing

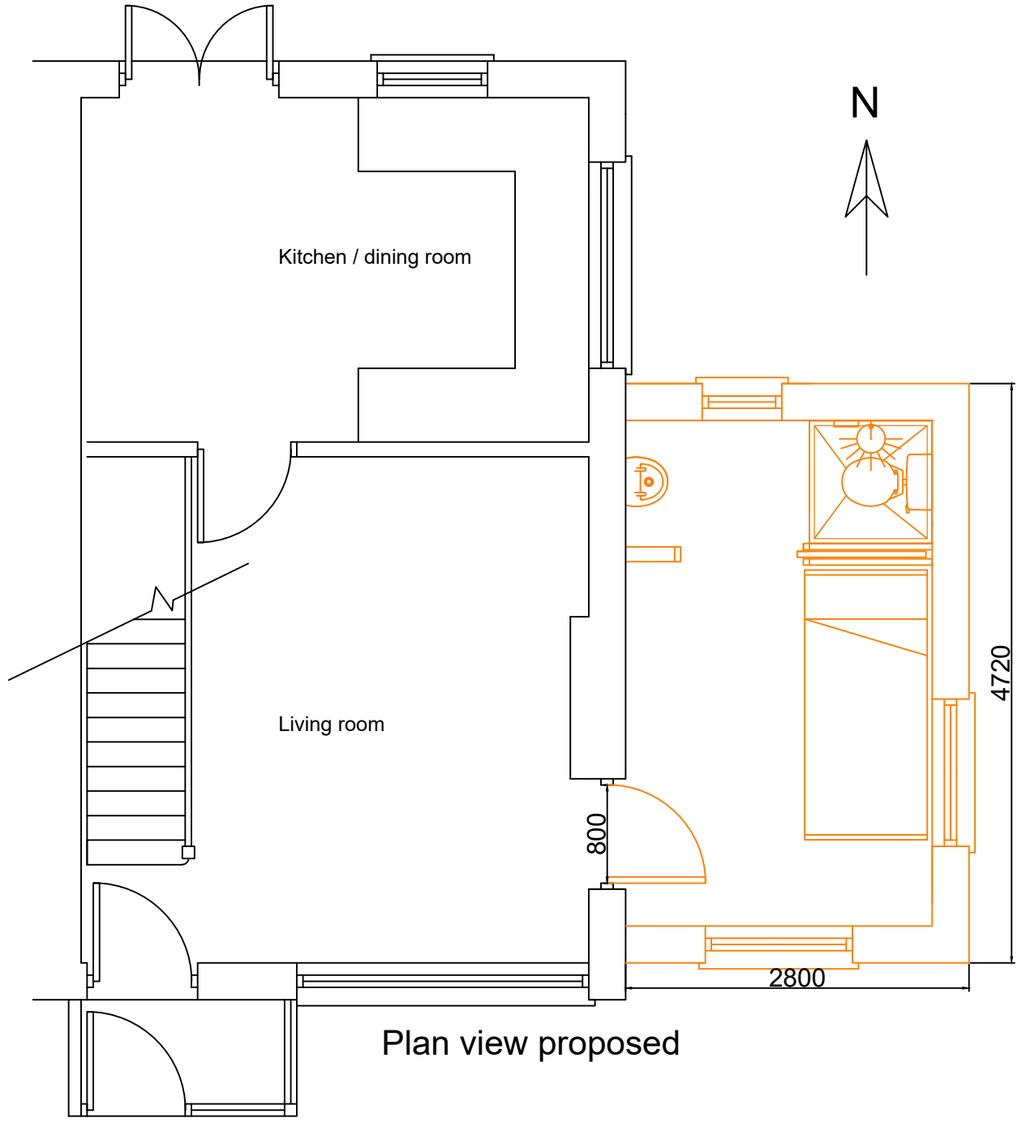

Plan view proposed

0 50 100

Mr William Lloyd
49 Greentrees Crescent
Sompting
BN15 9ST

Plan views

Scale: 1:50
Date: Sept 2020
Drawn: Mike Peckham

049/GRE

/05

ADUR & WORTHING HOME IMPROVEMENT ASSISTANCE
ADUR & WORTHING COUNCILS
PORTLAND HOUSE
RICHMOND ROAD
WORTHING
BN11 1HS