DRG. No.	REV. No.	DO NOT SCALE	ALL DIMENSIONS IN mm	IF IN DOUBT ASK
J8300/SK01	ORG			



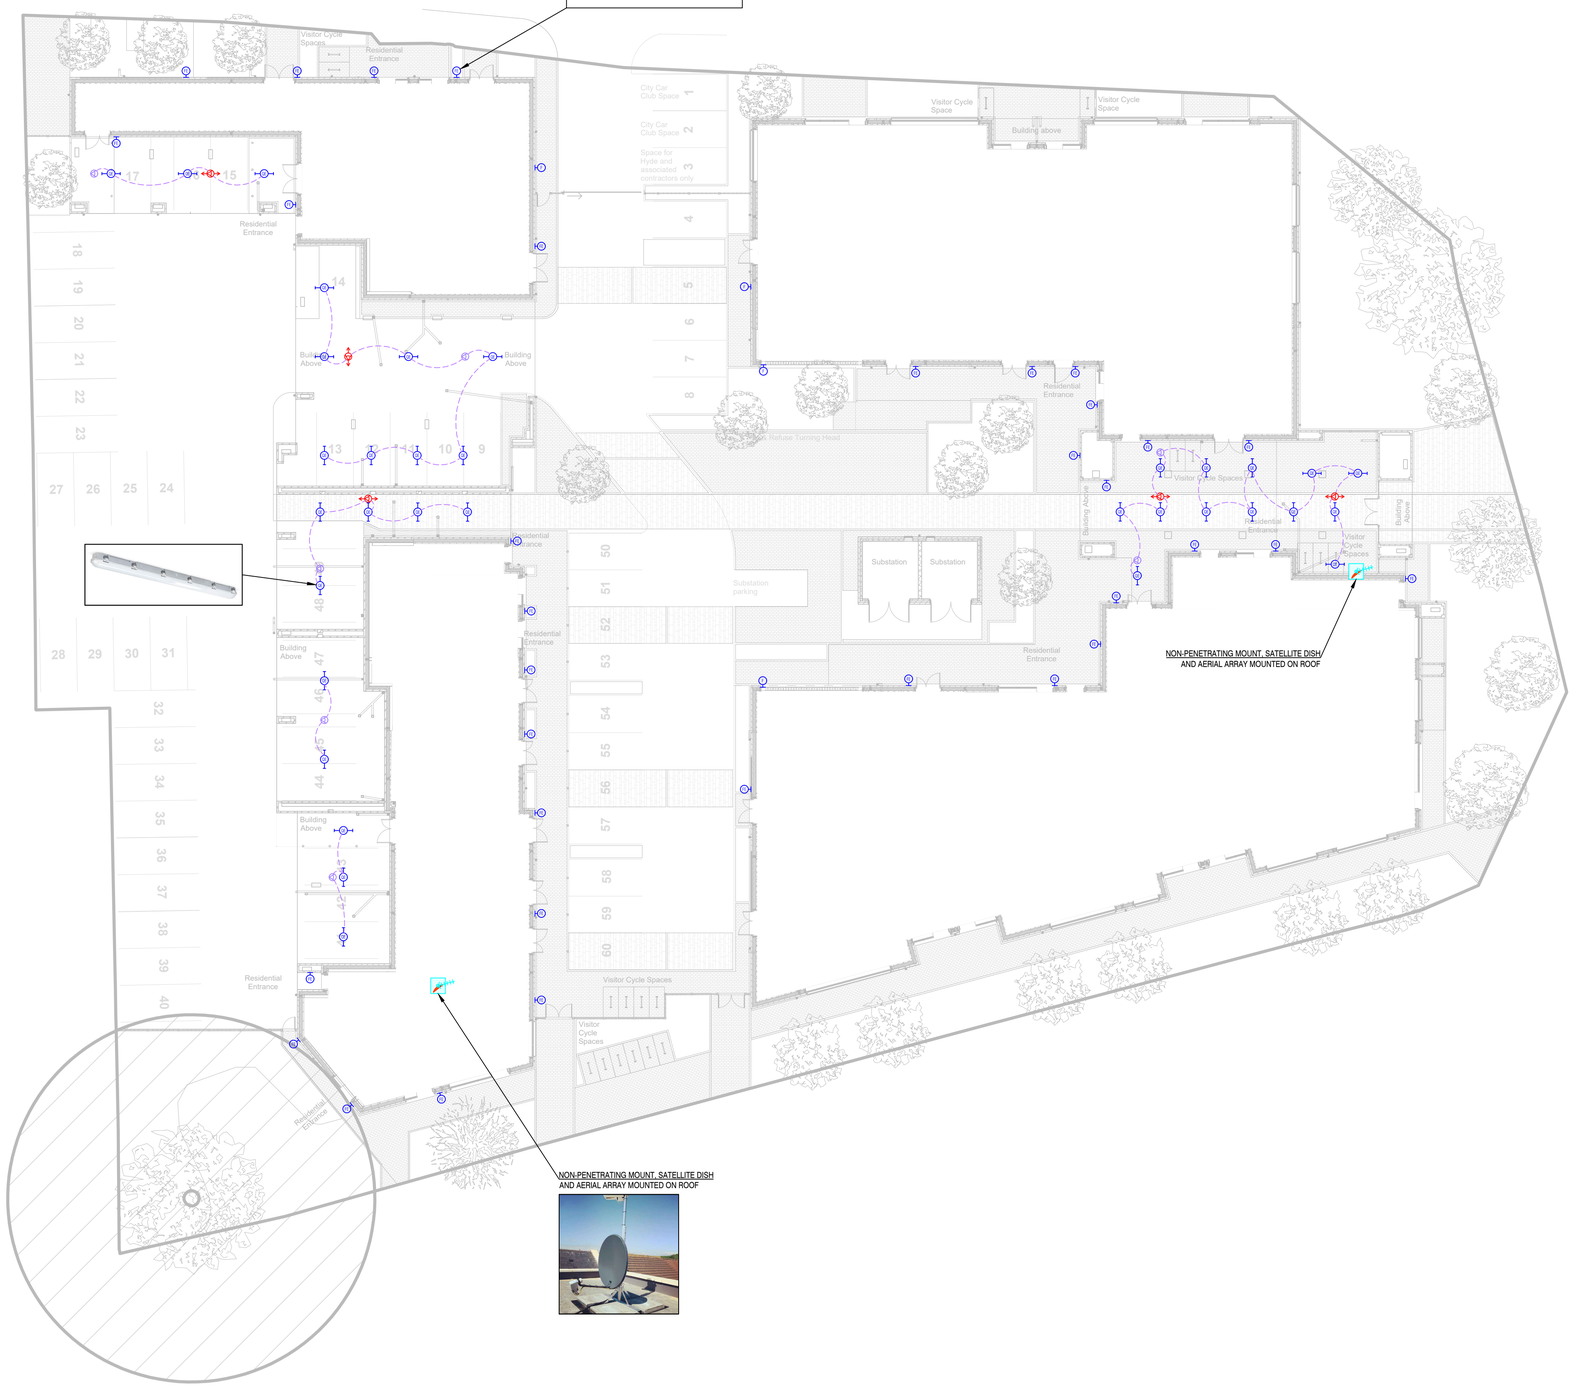

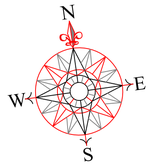

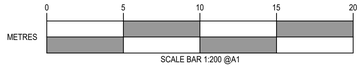

FOR PLANNING APPROVAL

LEGEND

SYMBOL	MANUFACTURER	PART No.	DESCRIPTION
	ANSELL	AWOLF/MINI/BLK	BLACK WALL MOUNTED BULKHEAD (125lm/W) (SET TO 8W, 4000K)
	ANSELL	AWOLF/MINI/BLK/SM3	BLACK WALL MOUNTED BULKHEAD (125lm/W) (SET TO 8W, 4000K) C/W SELF-TEST EMERGENCY, CONTROLLED BY PEC
	JCC	JC180001 + JCEM003	18W 2600lm (144lm/W) 4000K IP65 TOUGHLED LUMINAIRE C/W EMERGENCY CONVERSION
	B.E.G.	92270	IP44 SURFACE MOUNTED EXTERNAL PIR OCCUPANCY SENSOR (LONG CORRIDOR SENSOR)
	B.E.G.	92144	IP44 SURFACE MOUNTED EXTERNAL PIR OCCUPANCY SENSOR (LARGE 360° AREA SENSOR)
	ABC DIGITAL SYSTEMS	-	FREEVIEW TV AERIAL
	ABC DIGITAL SYSTEMS	-	TV SATELLITE DISH

REV	DRN	DATE	DESCRIPTION

SCHEME
FORMER ADUR CIVIC CENTRE
159 FLATS

TITLE
SITE WIDE ELECTRICAL SERVICES

ISO 9001 REGISTERED FIRM
MR Electrical Services Ltd
1.2 CENTRAL POINT, KIRPAL ROAD
PORTSMOUTH, PO3 6FH
Tel: (023) 9281 6666 Fax: (023) 9261 6668
E-mail: enquiry@mrelectrical.co.uk

© This design is the property of MR Electrical Services Limited and shall not be reproduced or copied in any way or conveyed to a third party without the owners written permission

SCALE	1:200 @ A1	DATE	FEBRUARY 2025
DRAWN	TOM HEPPELL	CHECKED	GRAHAM WIGGINS
DRG. NO.	J8300/SK01	REVISION	ORG