

NOTES:

1. All dimensions to be checked and verified on site prior to construction commencing: any discrepancies to be reported to client.
2. This drawing is for planning purposes only.
3. No dimensions to be scaled from drawing except for the purposes of Planning Applications. The contractor should check all dimensions on site. It is the contractors responsibility to ensure compliance with Building Regulations.

CDM 2015 Health and Safety Information:
This information relates only to 'Significant Hazards' identified on this drawing and is to be read in conjunction with the Designer's Risk Assessment Register.

SAFETY, HEALTH AND ENVIRONMENTAL INFORMATION
In addition to the hazards / risks normally associated with the types of work detailed on this drawing, note the following:

CONSTRUCTION:

MAINTENANCE/ CLEANING:

DECOMMISSIONING/ DEMOLITION:

ENVIRONMENT:

It is assumed that all works will be carried out by a competent contractor working, where appropriate, to an approved method statement

LEGEND

- SVP

HWC

FL

DP

B

M/FB

LH

MF
- SOIL VENT PIPE

HOT WATER CYLINDER

FLUE

DOWN PIPE




BOILER

METER/FUSE BOX

LOFT HATCH

MEGA FLO

EXISTING WALL

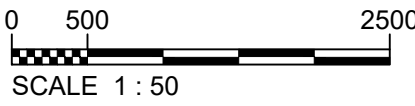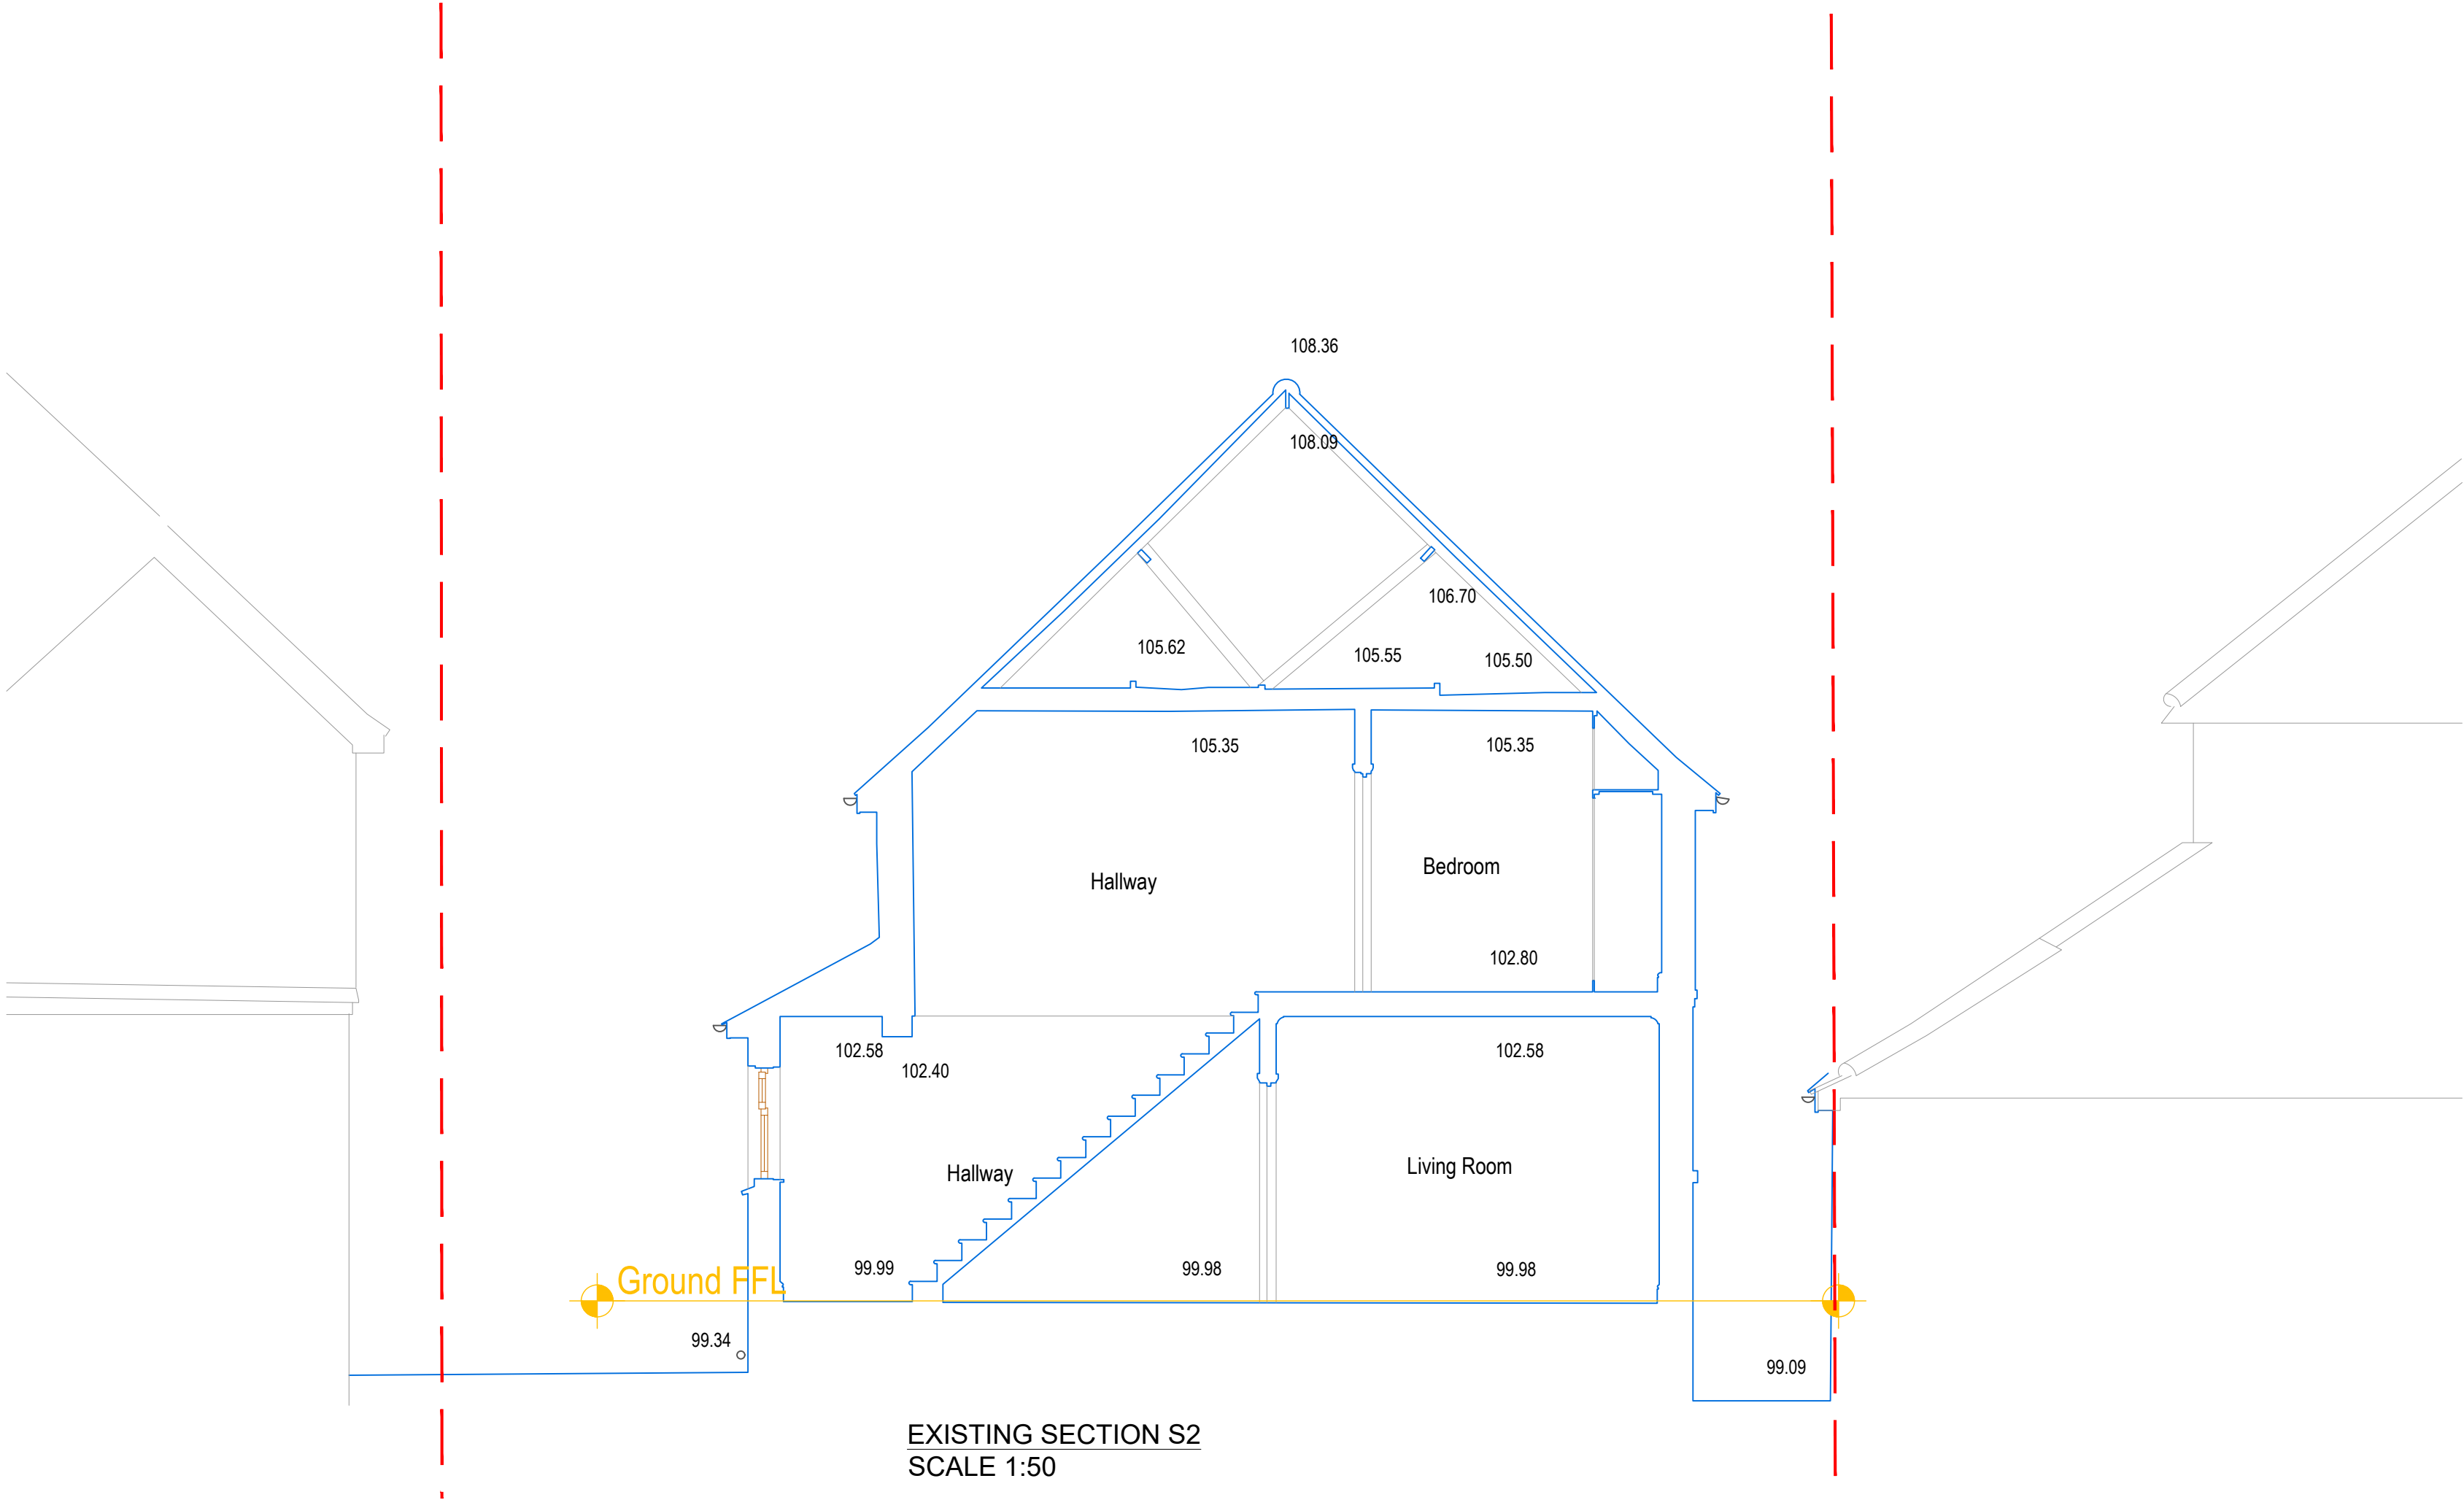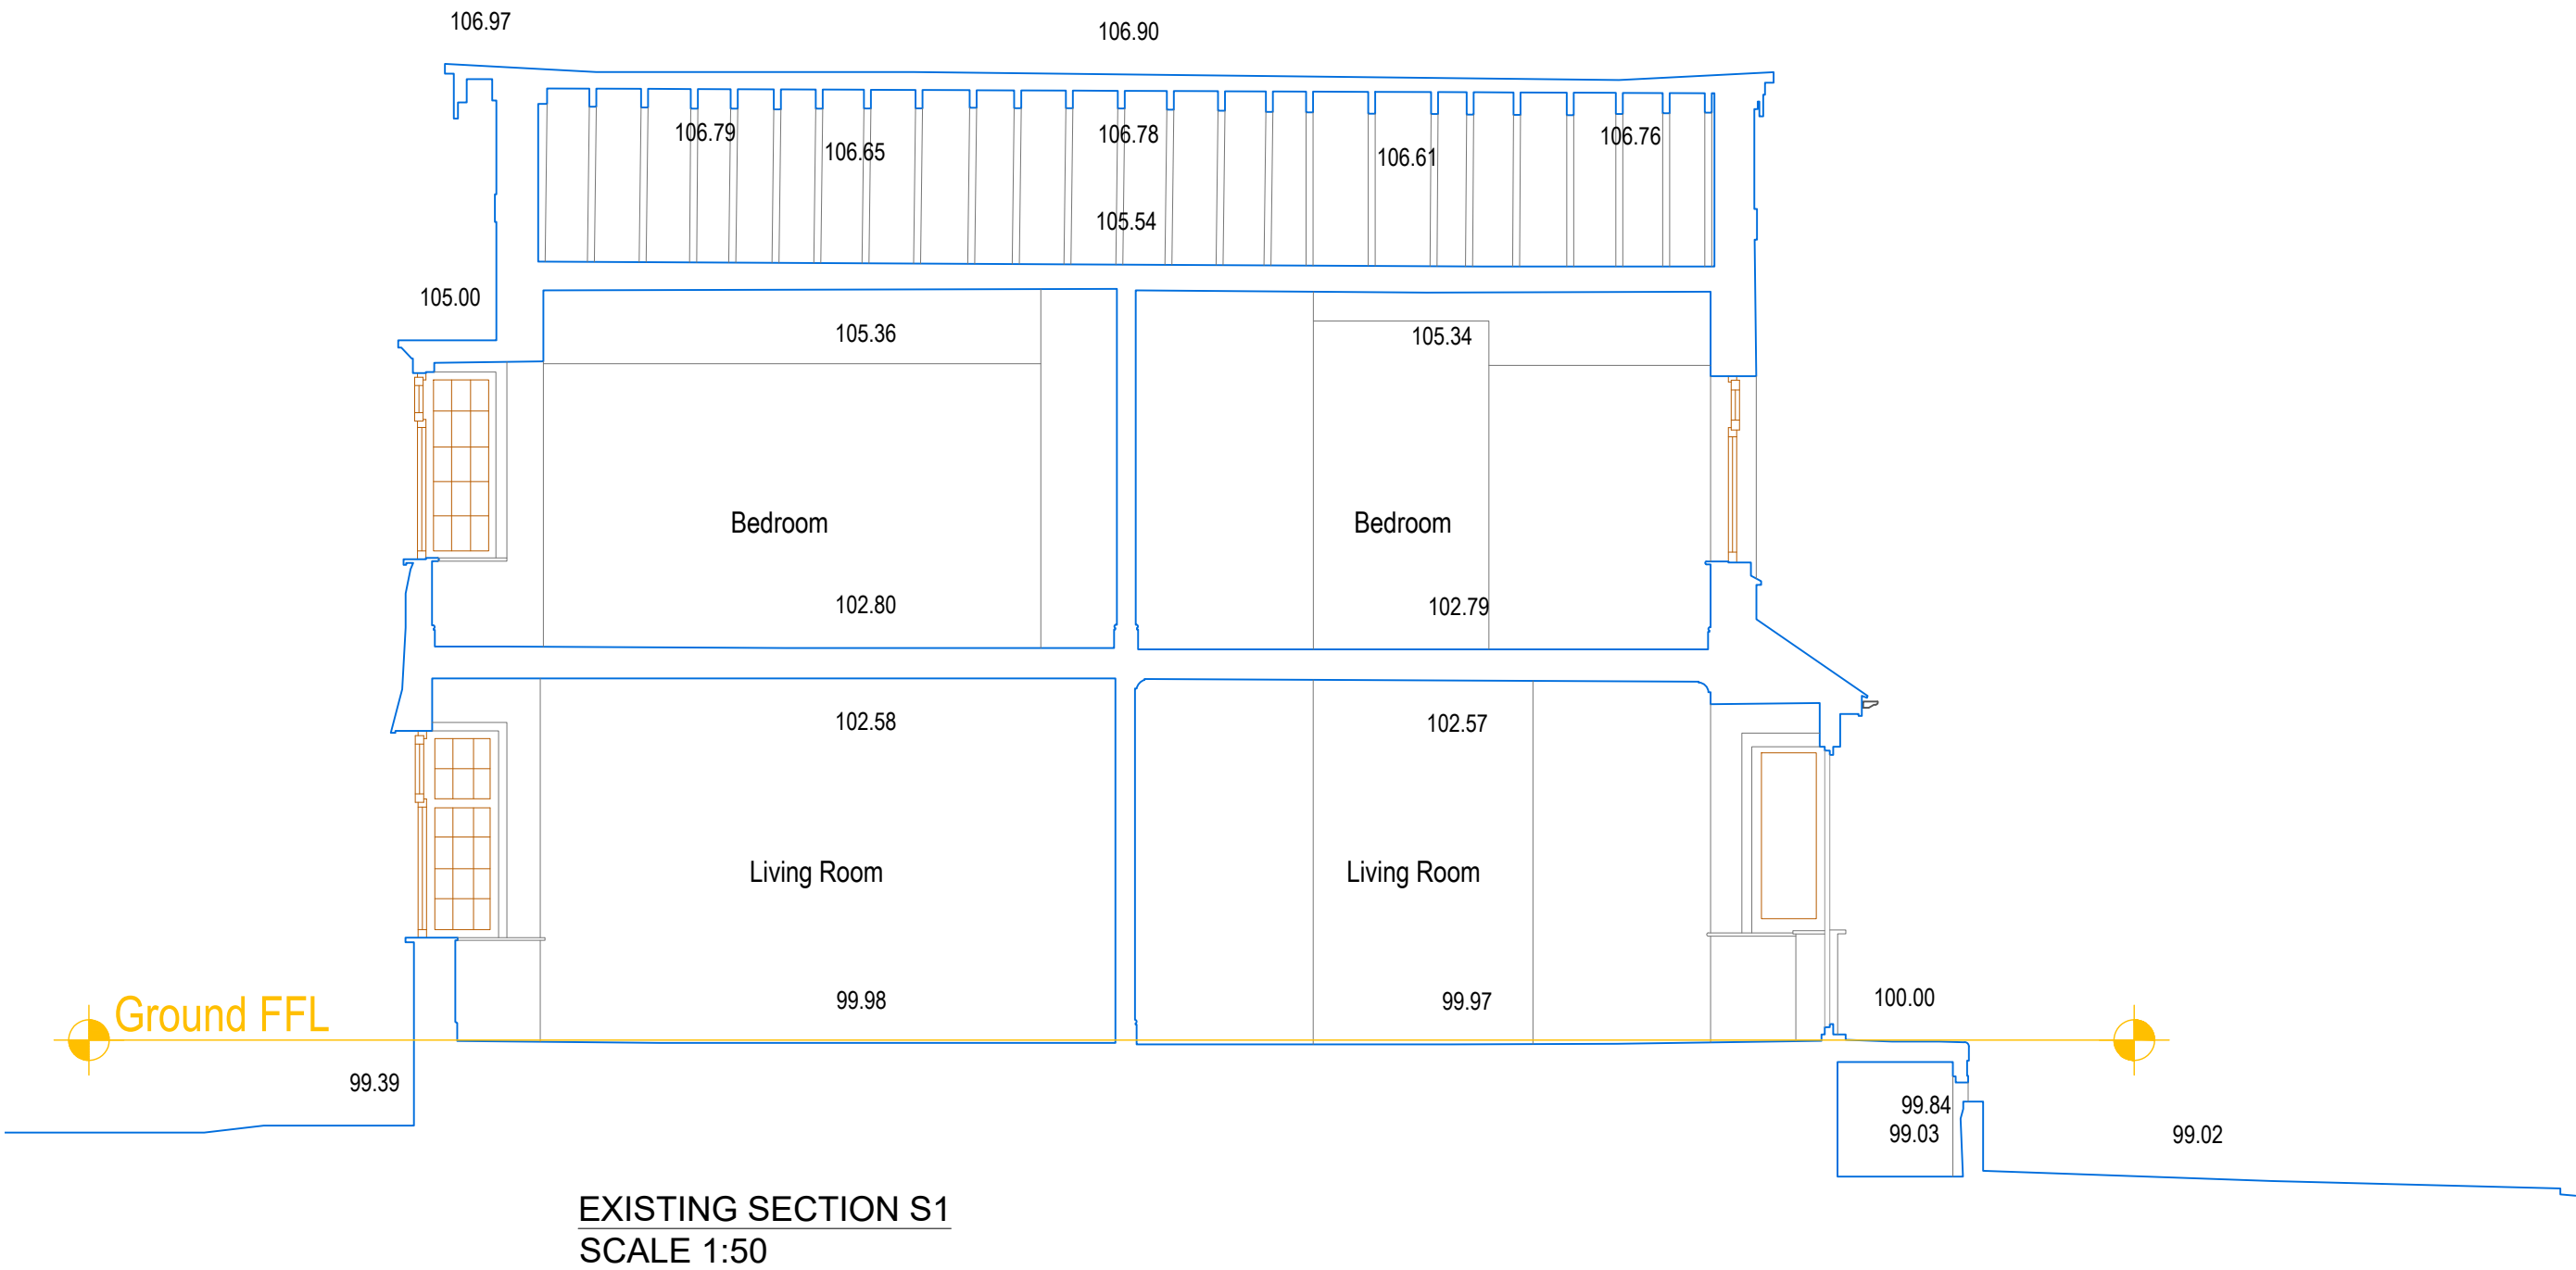

P2	DEC 2025	FOR PLANNING	SL	SL
P1	OCT 2025	FOR PRE APPLICATION	SL	SL
Rev	Rev. Date	Purpose of revision	Drawn	Checked

Project

28 WINDSOR ROAD
WORTHING
BN11 2LX

Drawing title

EXISTING SECTION S1
AND SECTION S2

Drawing status

PLANNING

Scale

1:50 @ A1

DO NOT SCALE

Drawing number

130/SK07

Rev

P2