



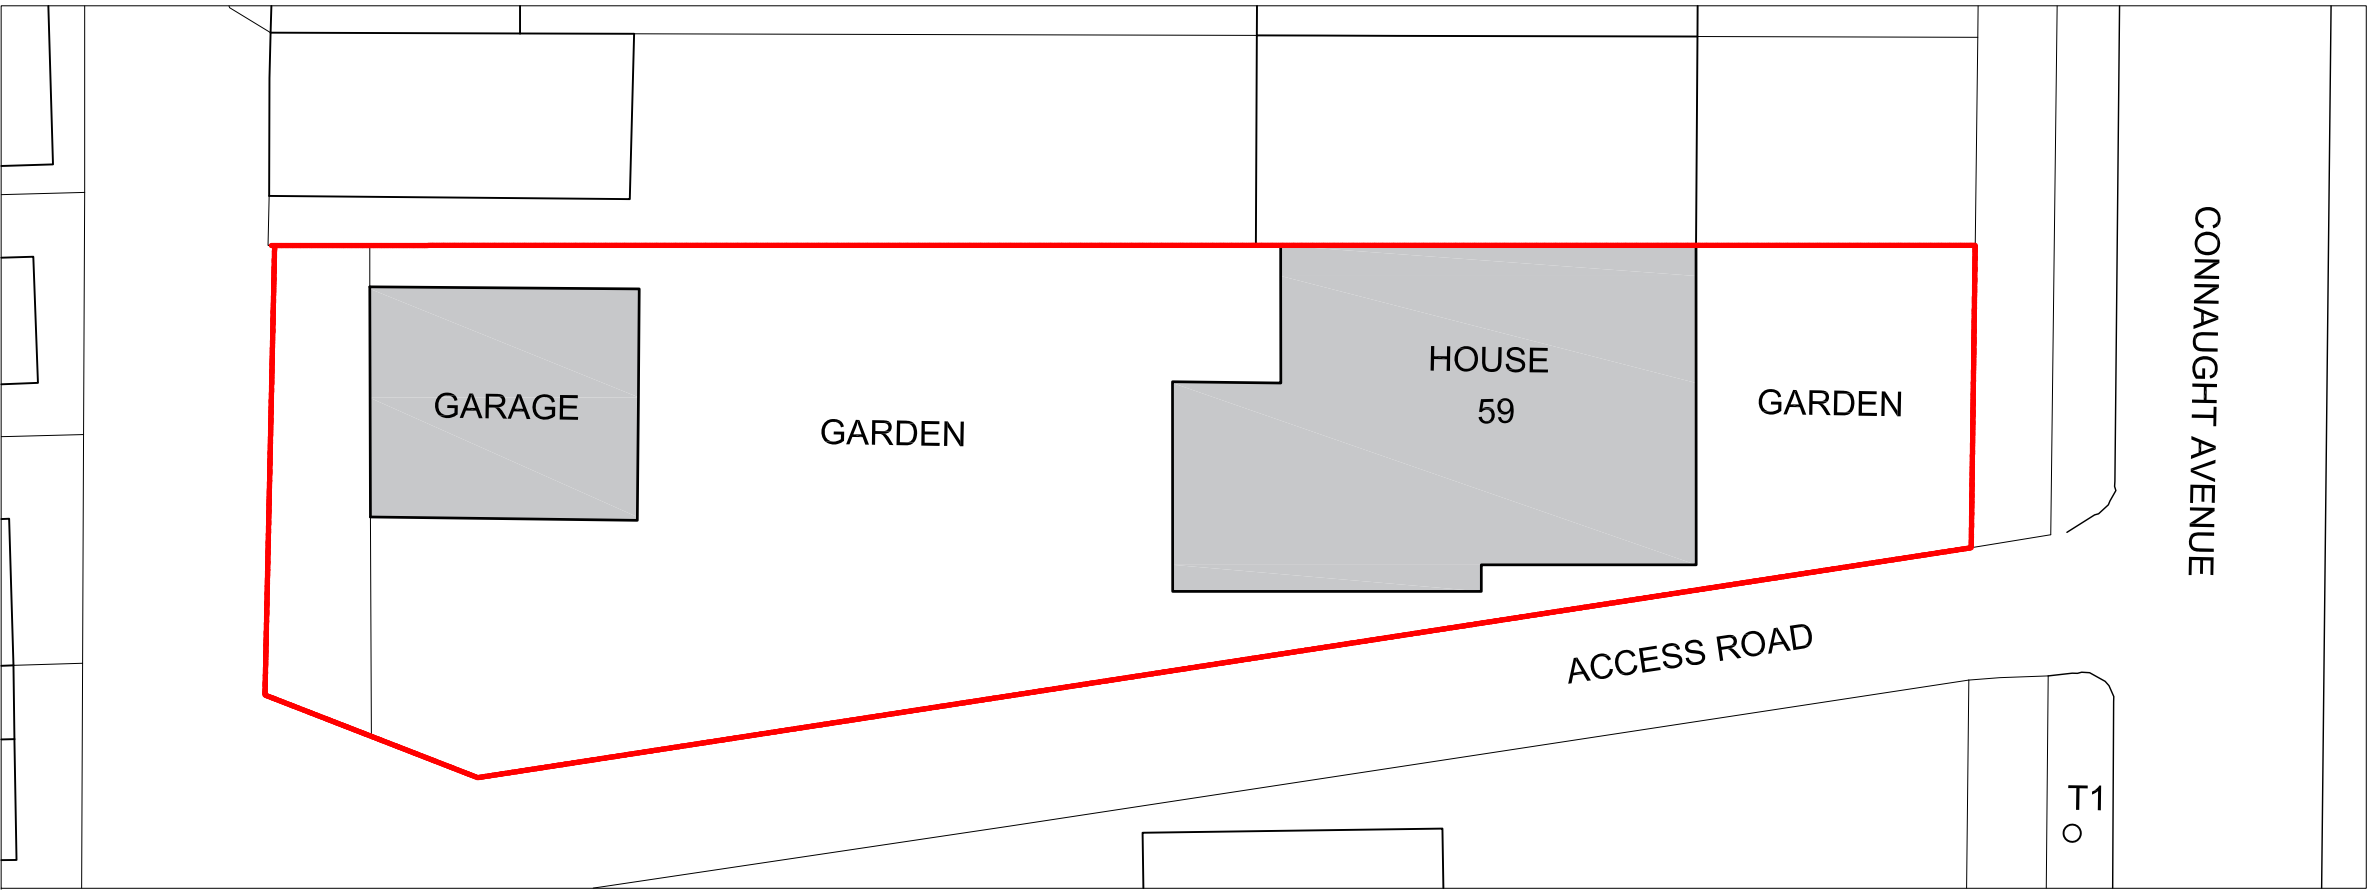


Existing block plan (based on OS information) 1:200

©Crown copyright 2023 Ordnance Survey 100053143 ©Local Government Information House Limited copyright and database rights 2023 100053143
Purchased from mapserve by Justine Rattray Architecture on 24.11.2025

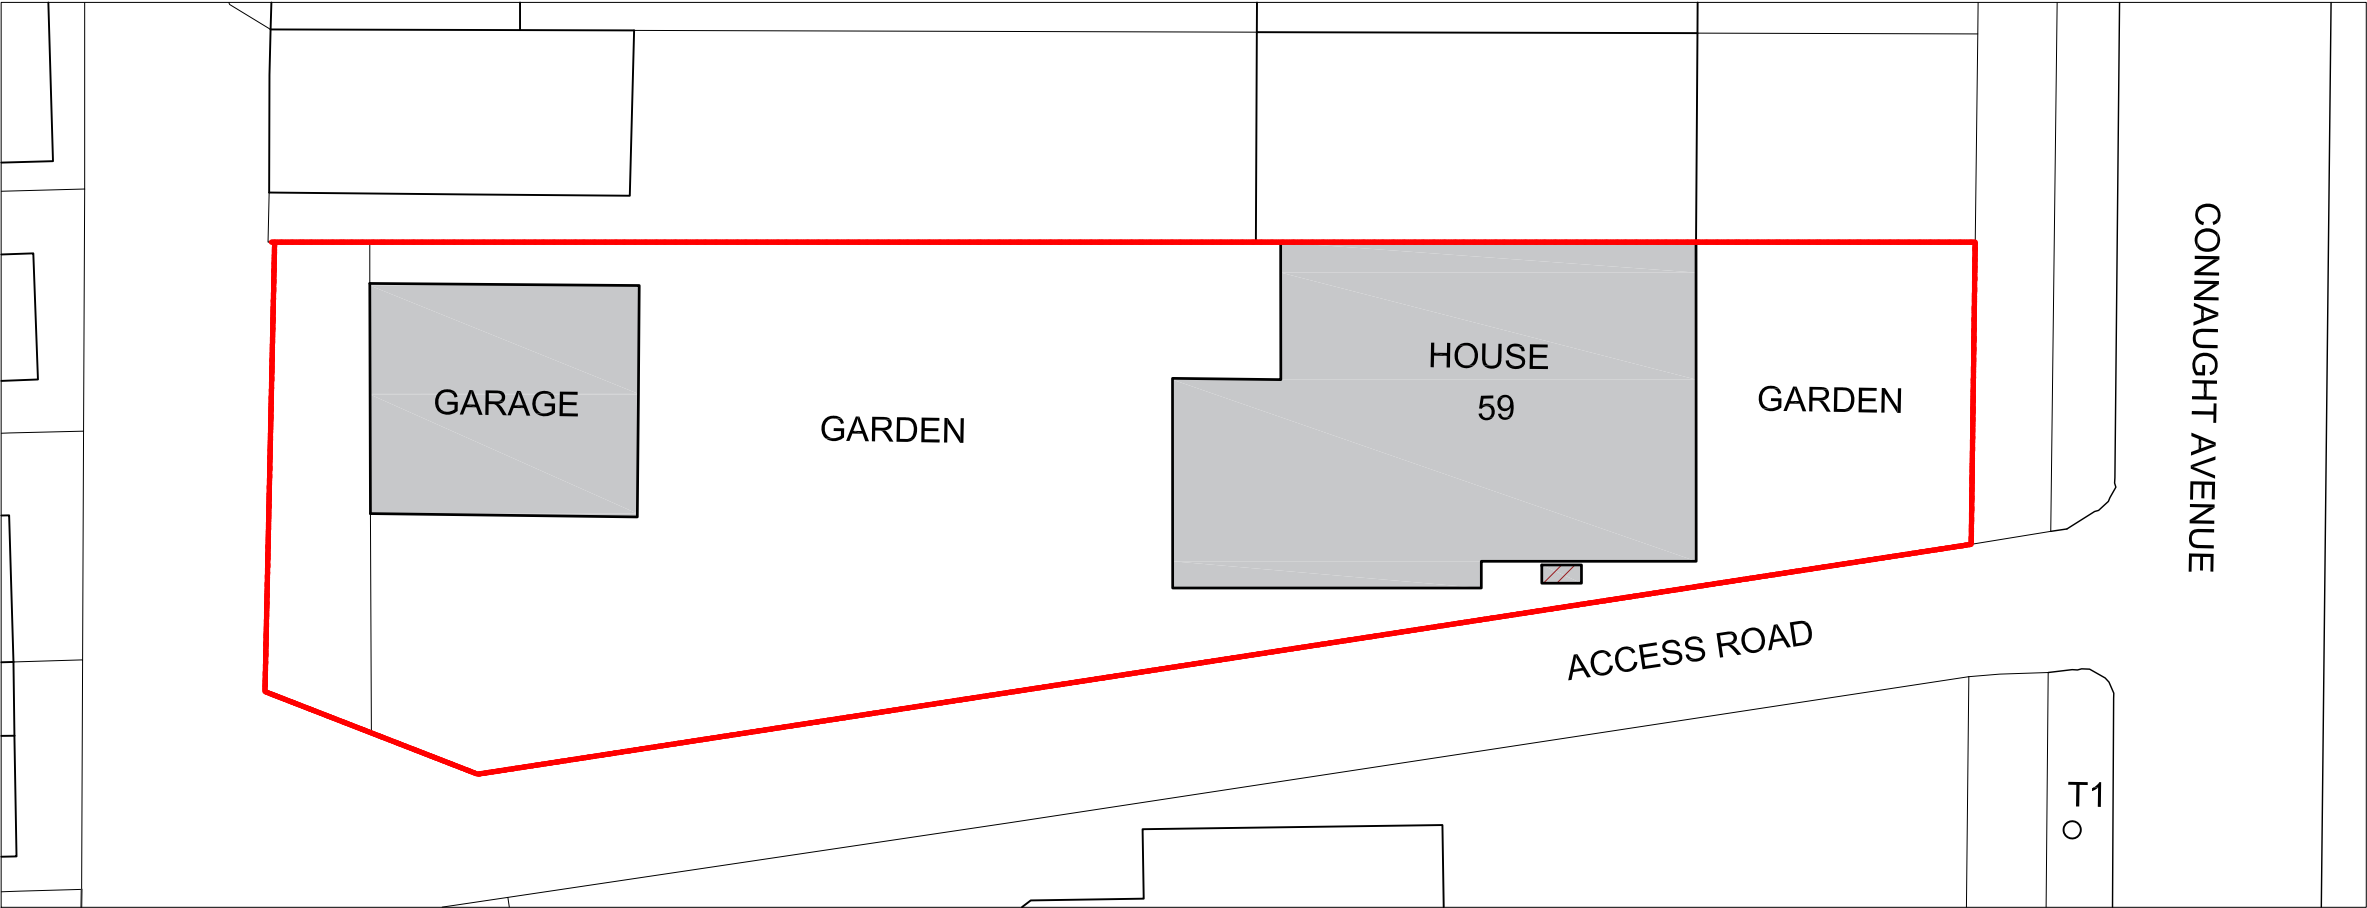

Proposed block plan (based on OS information) 1:200

©Crown copyright 2023 Ordnance Survey 100053143 ©Local Government Information House Limited copyright and database rights 2023 100053143
Purchased from mapserve by Justine Rattray Architecture on 24.11.2025


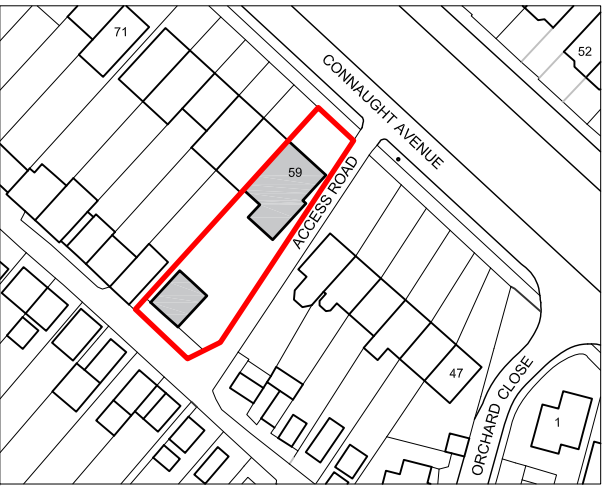


Existing location plan (based on OS information) 1:1250

©Crown copyright 2023 Ordnance Survey 100053143
©Local Government Information House Limited copyright and database rights 2023 100053143
Purchased from mapserve by Justine Rattray Architecture on 24.11.2025

- Key/ Notes:
- Red Line indicates the site boundary
 - 49 Connaught Road, BN43 5WL
 - Proposed Air Source Heat Pump

This drawing was produced by Justine Rattray Architecture Ltd for planning permission purposes only. Justine Rattray Architecture Ltd can not be liable for any other use of the drawing other than use for the work it was drawn for.
The architect is to be informed of any errors before work proceeds.
This drawing is not to be scaled for construction purposes.
All dimensions are to be checked on site.

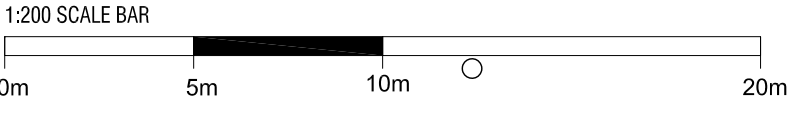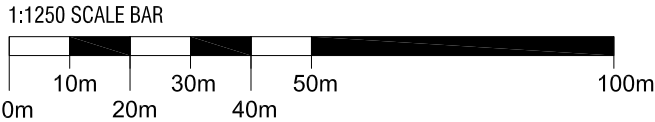

00 Planning application
revisions

justine rattray architecture
www.j-architecture.com

Project name
59 Connaught Avenue, BN43 5WL

Drawing name
EXISTING & PROPOSED
LOCATION & BLOCK PLANS

Scale	Size	Job Ref	Dwg No	Rev
V	A3	J45	PPE1	00
Status	planning			