

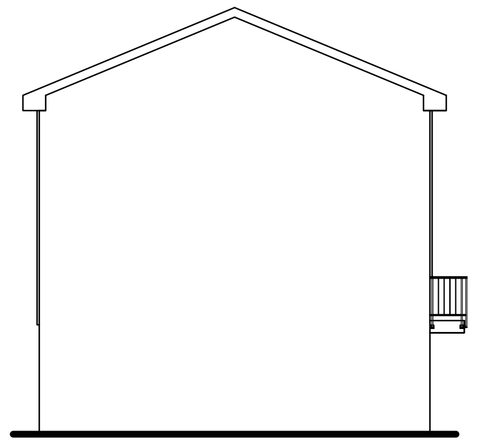


Existing Side (North) Elevation

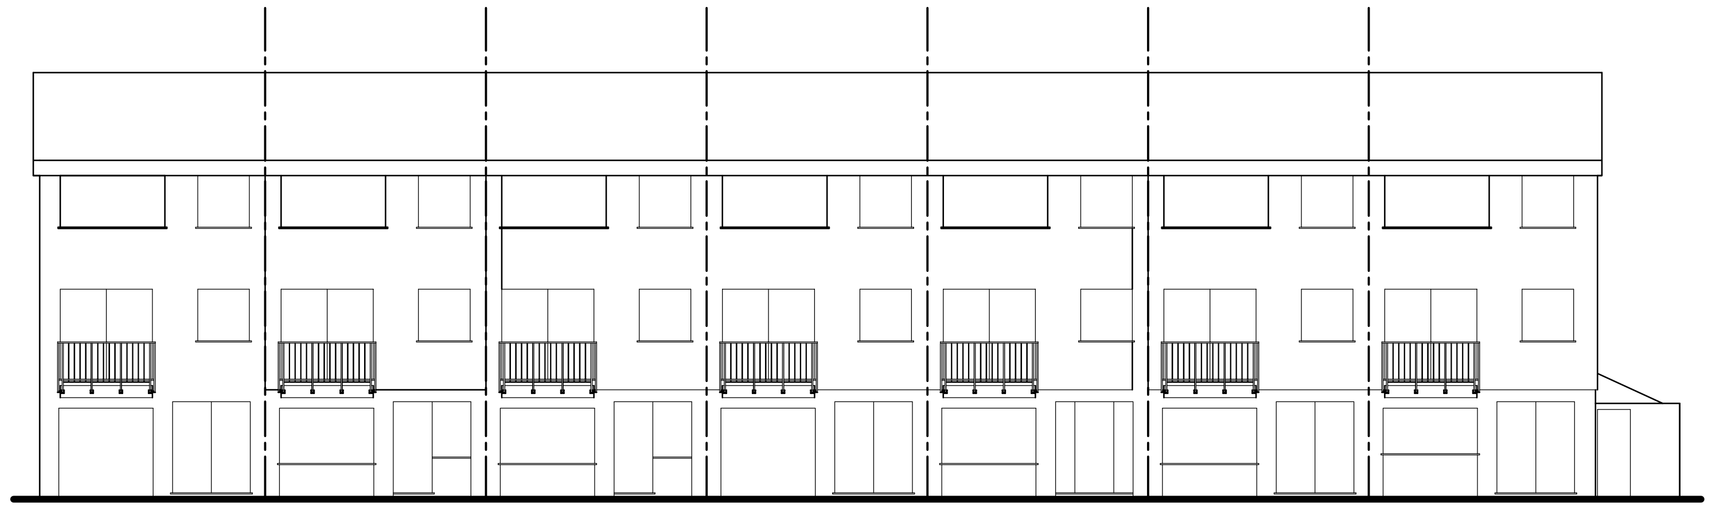


Existing Front (West) Elevation

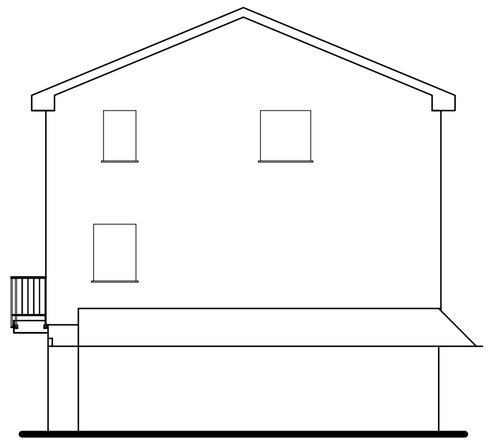

Existing Side (South) Elevation

0 0.5 1 2 3 4 5 6 7 8 9 10


SCALE 1:100

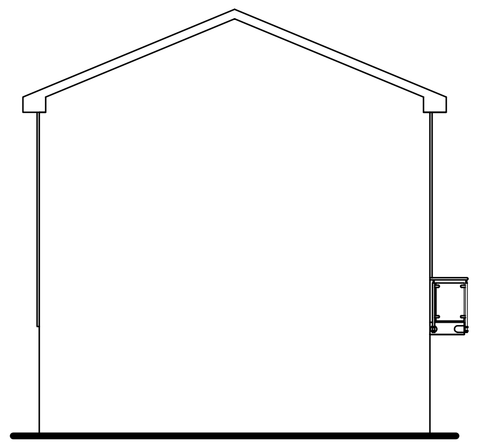

Proposed Side (North) Elevation



Proposed Front (West) Elevation

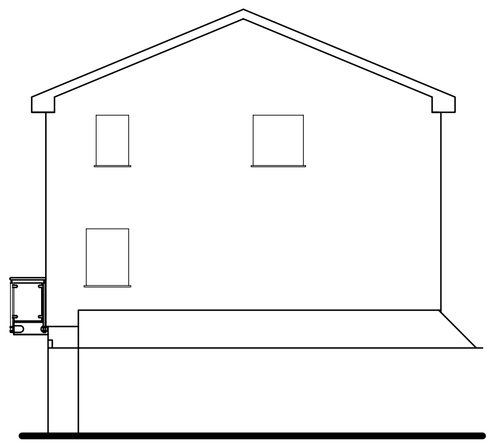

Proposed Side (South) Elevation

0 0.5 1 2 3 4 5 6 7 8 9 10

SCALE 1:100

Tony Rogers
Building Consultants
Address: 40 Dawn Crescent, Upper Beeding
West Sussex, BN44 3WH
Telephone: 01903 815225 Fax: 01903 815225

Rev.	Date:	Revision Description:

Client: Mr R Boorman

Address: 5-11 Flag Square
Shoreham
West Sussex
BN43 5RZ

Project: Proposed replacement front balconies

Scale: 1:100
Paper Size A1

Date: June 2021

Drawing No: 21/1456/01

Drawn By: AWR

Revision: