
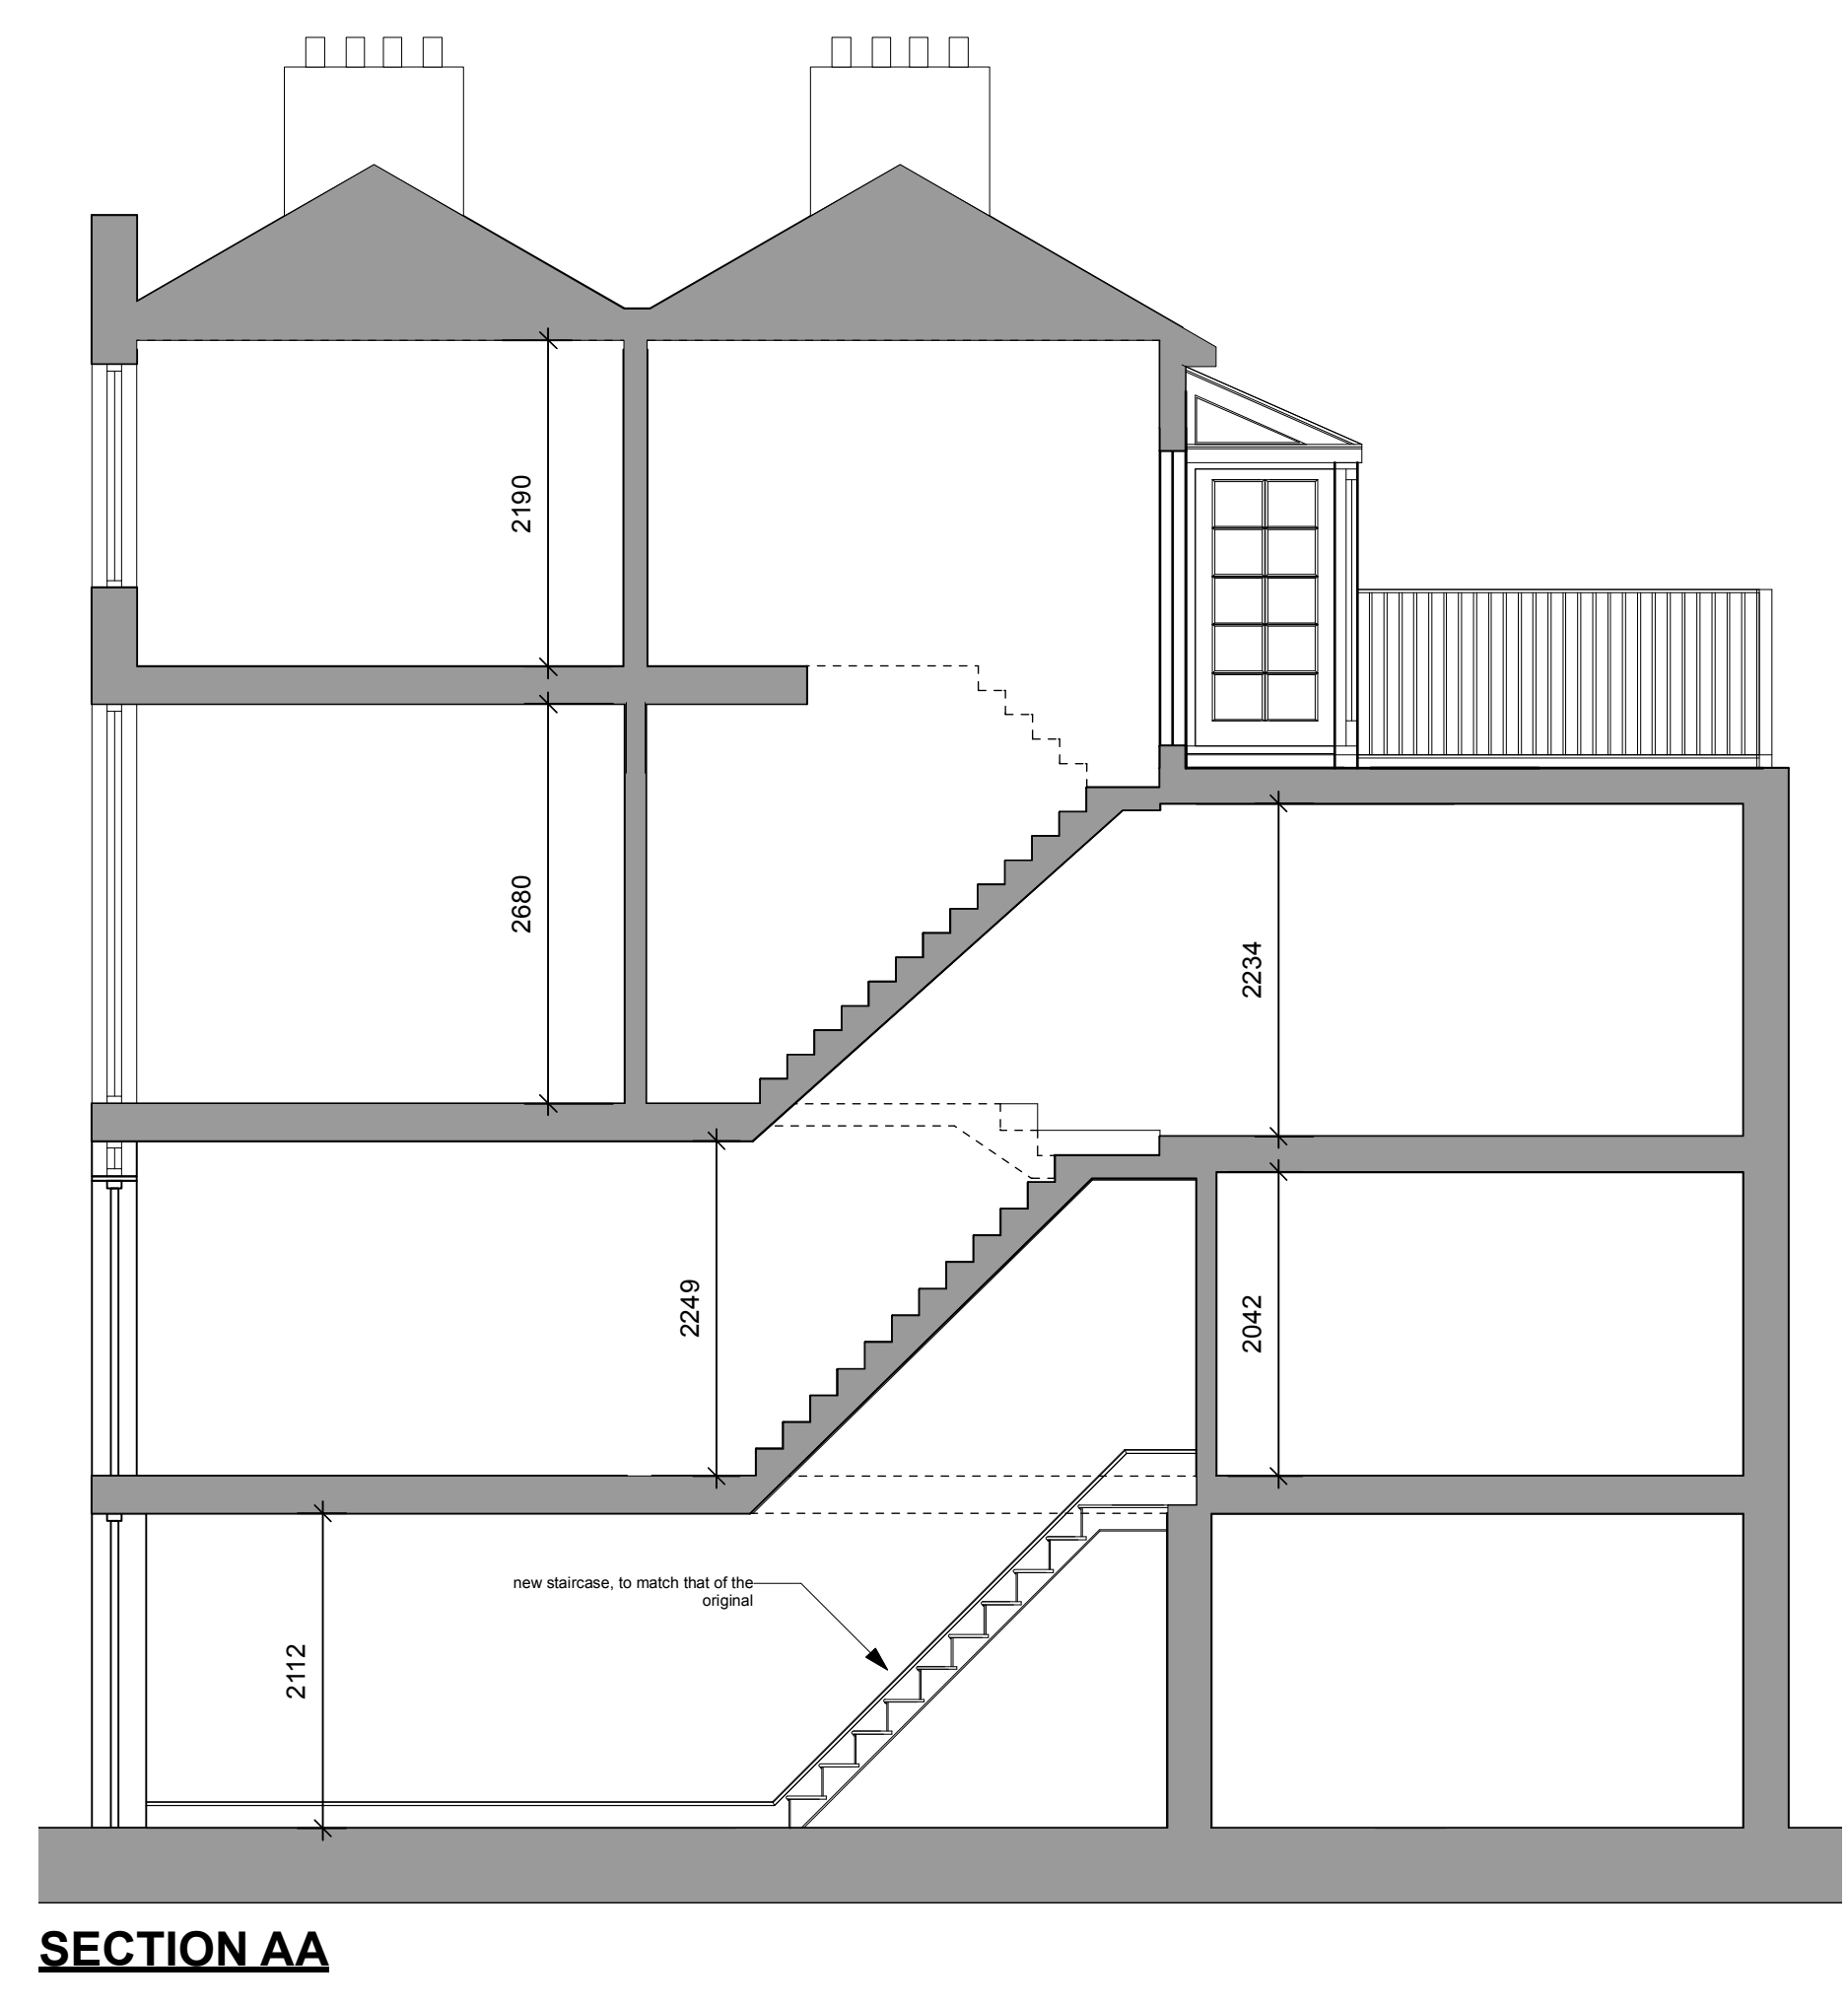
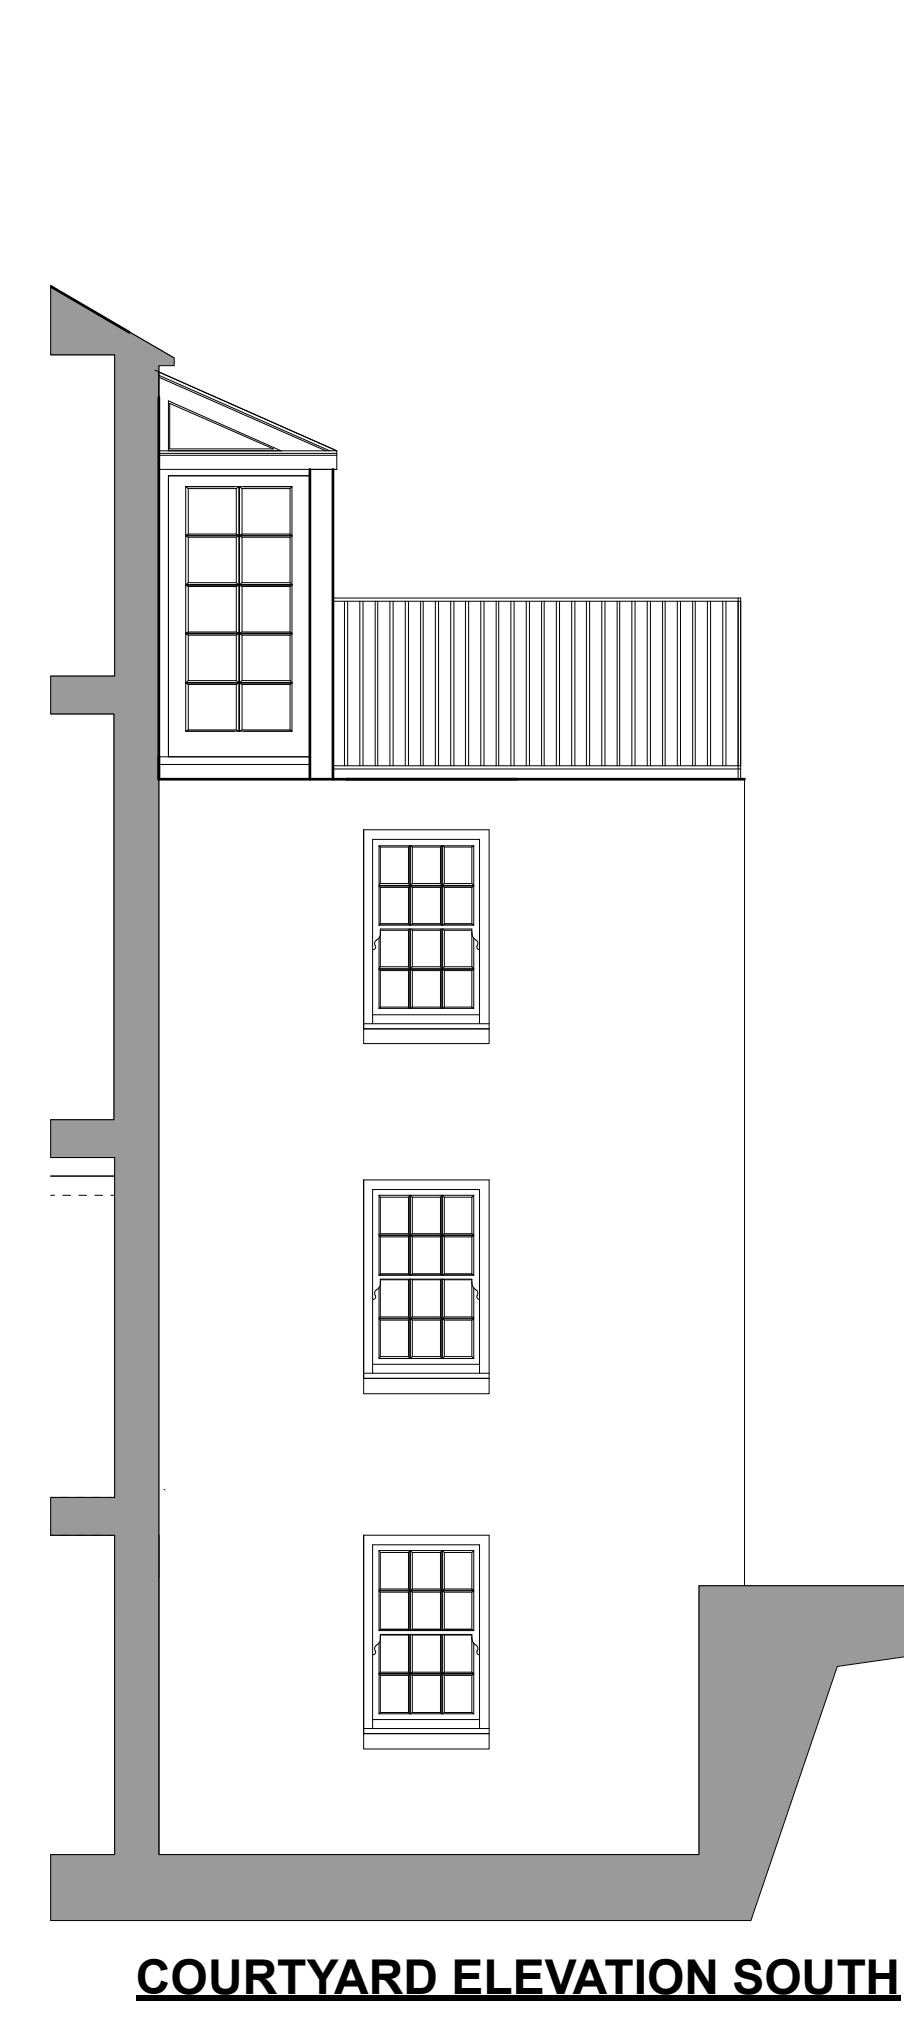
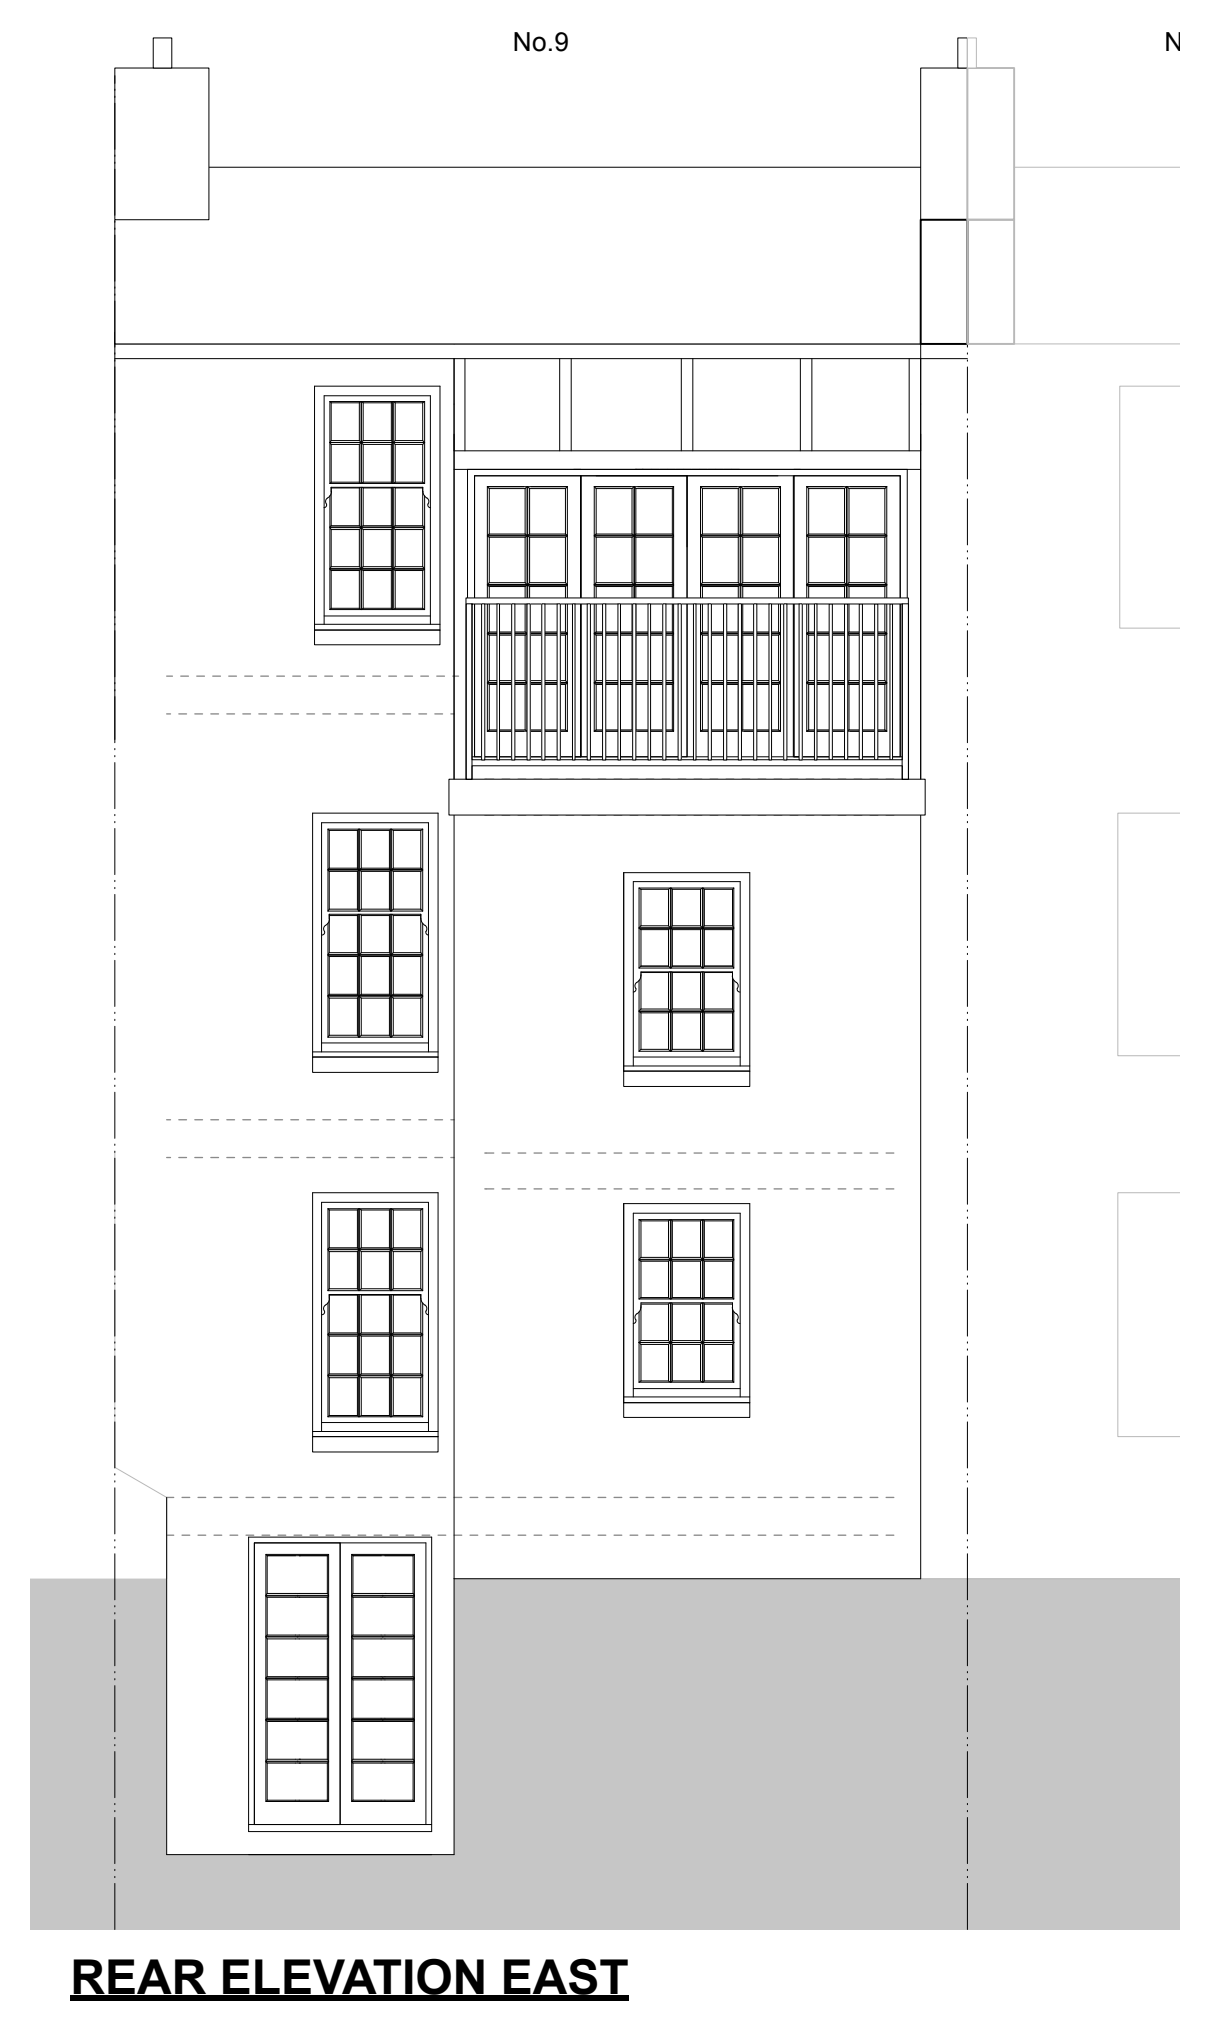
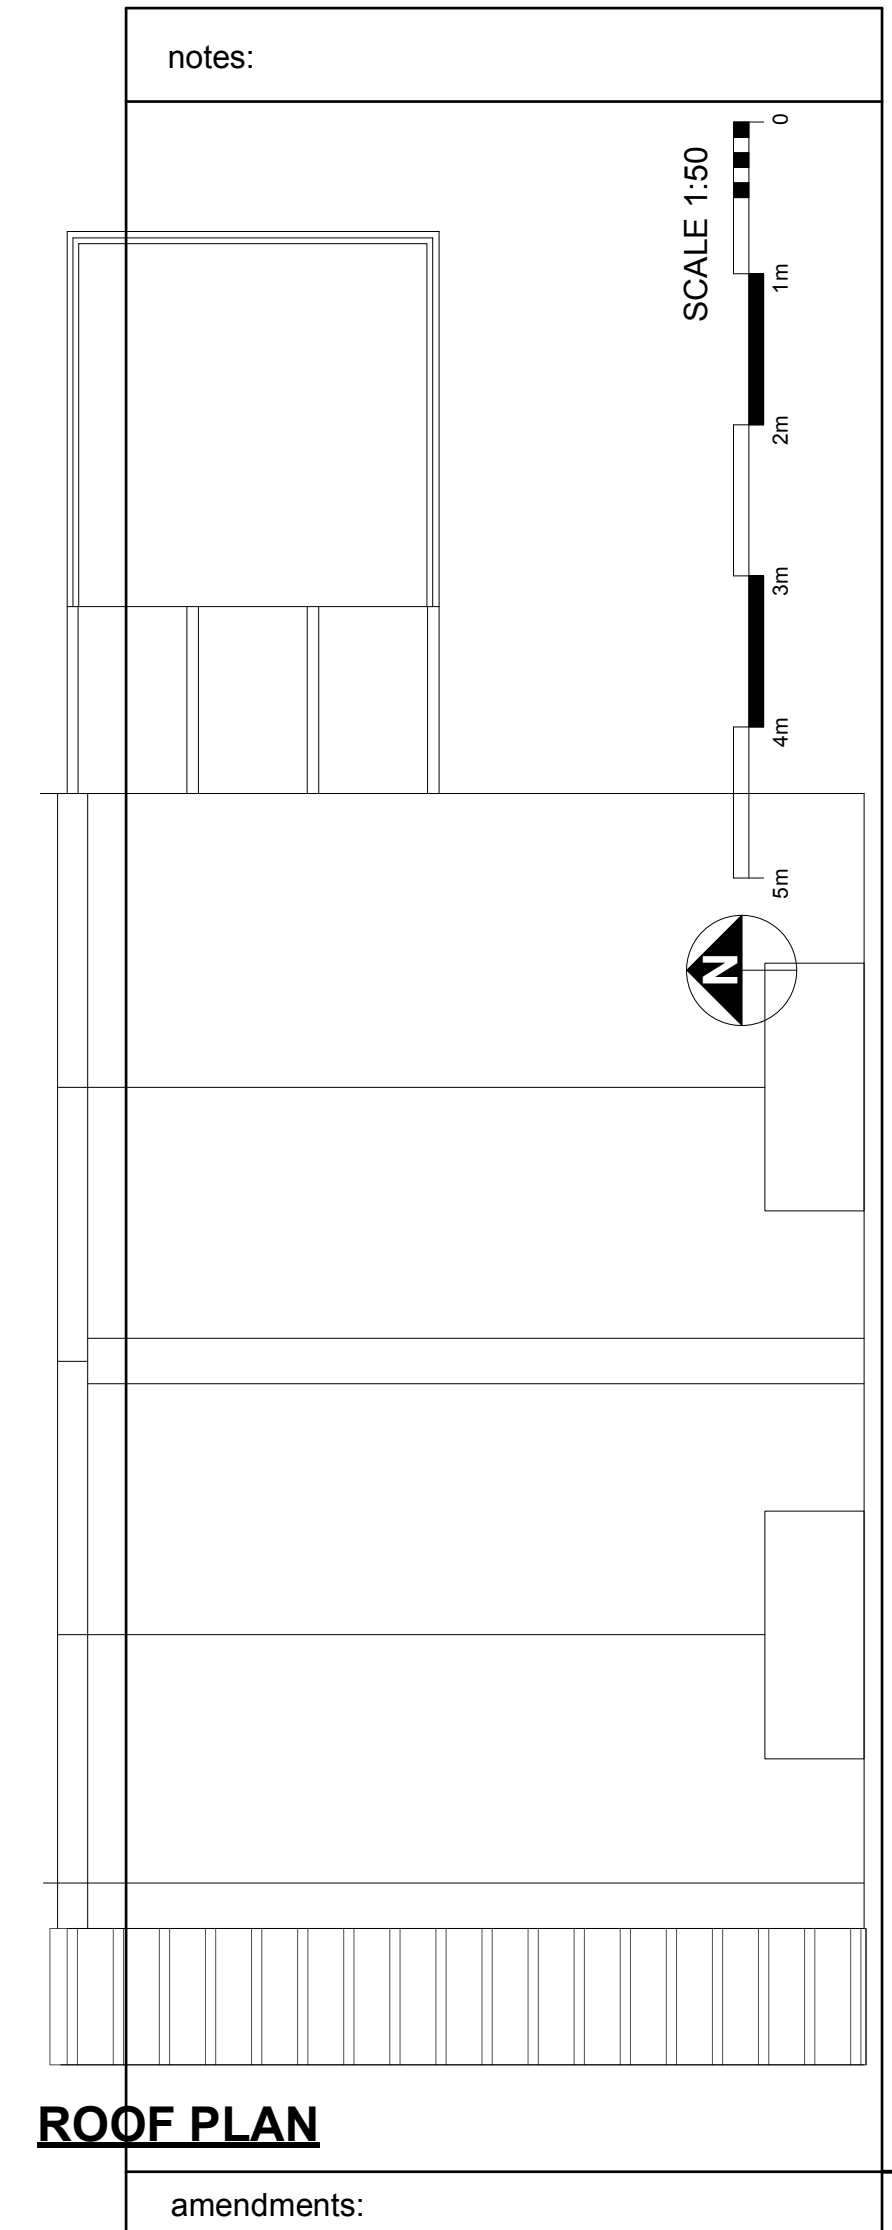
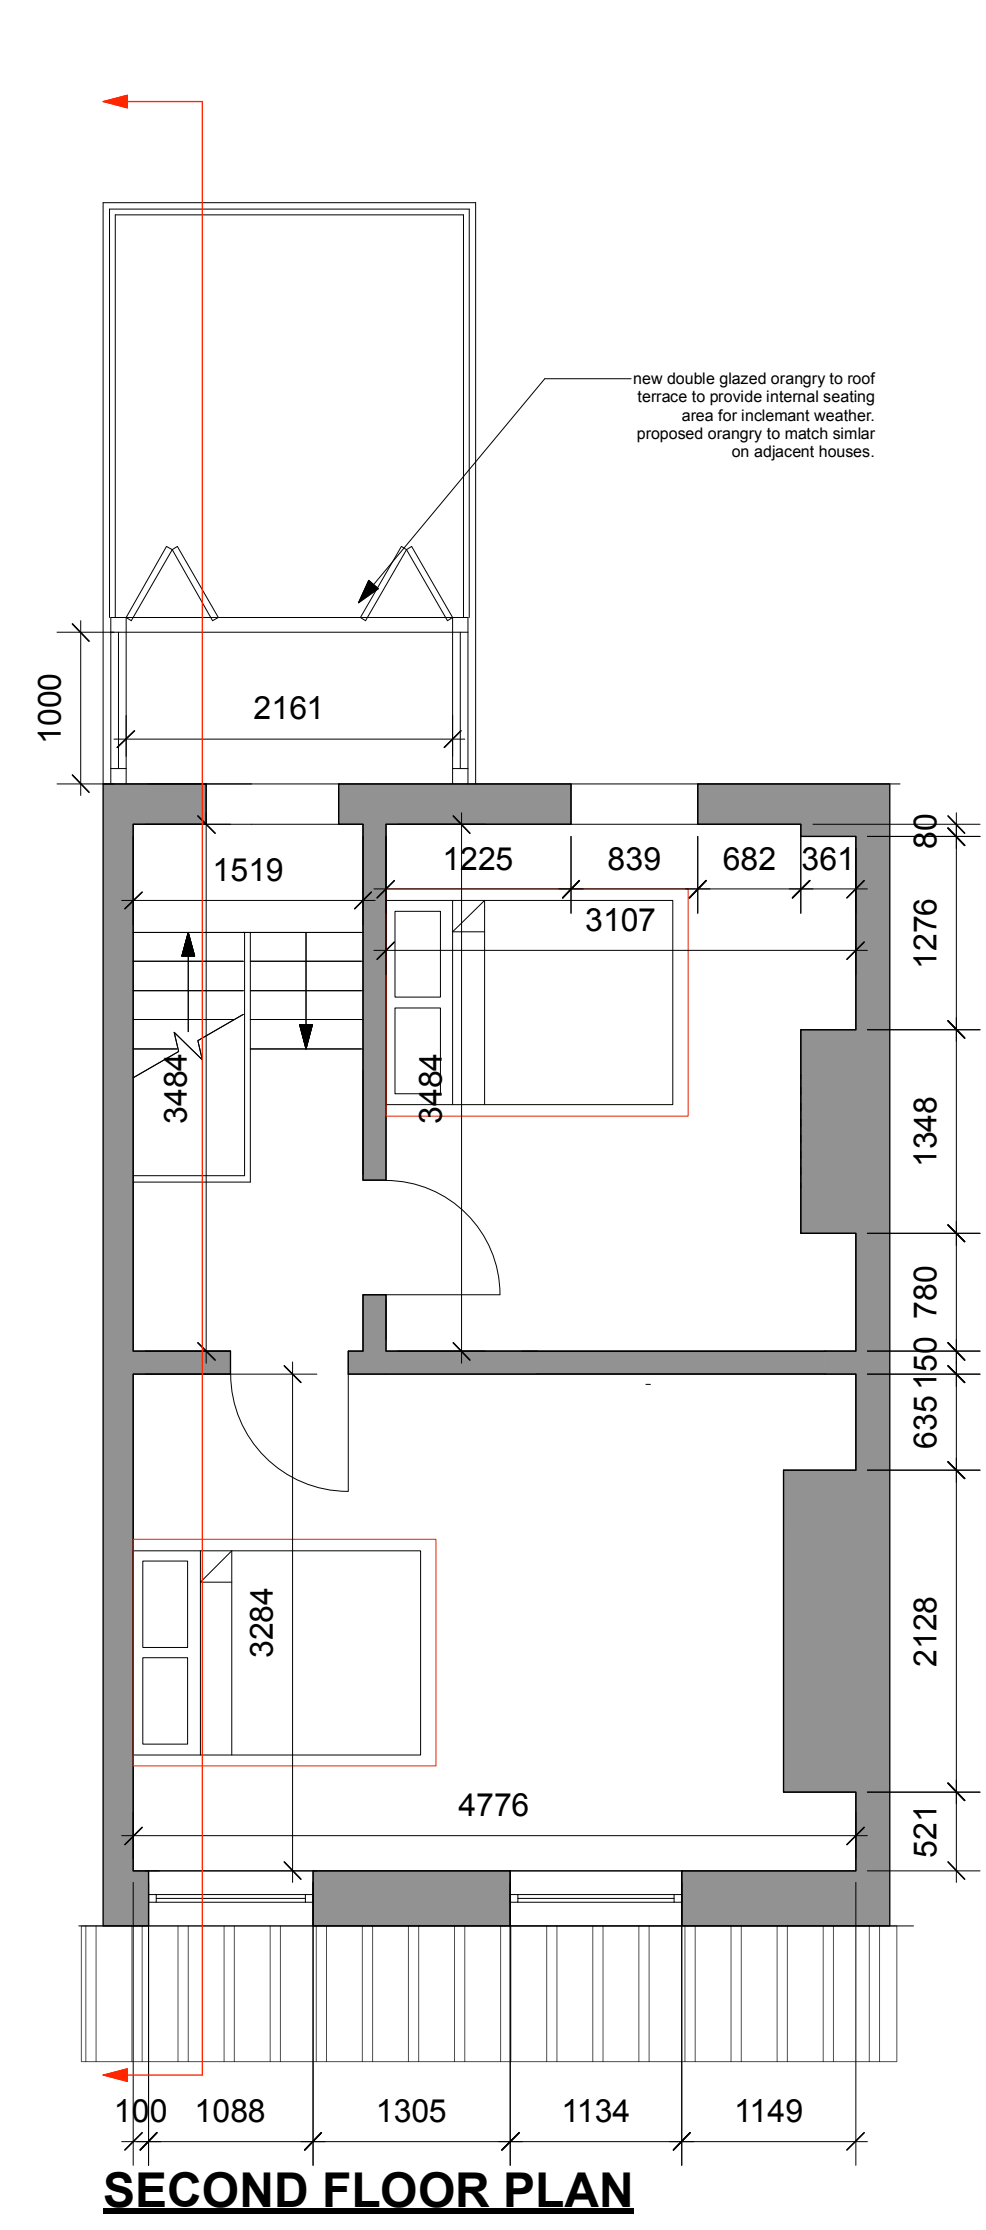
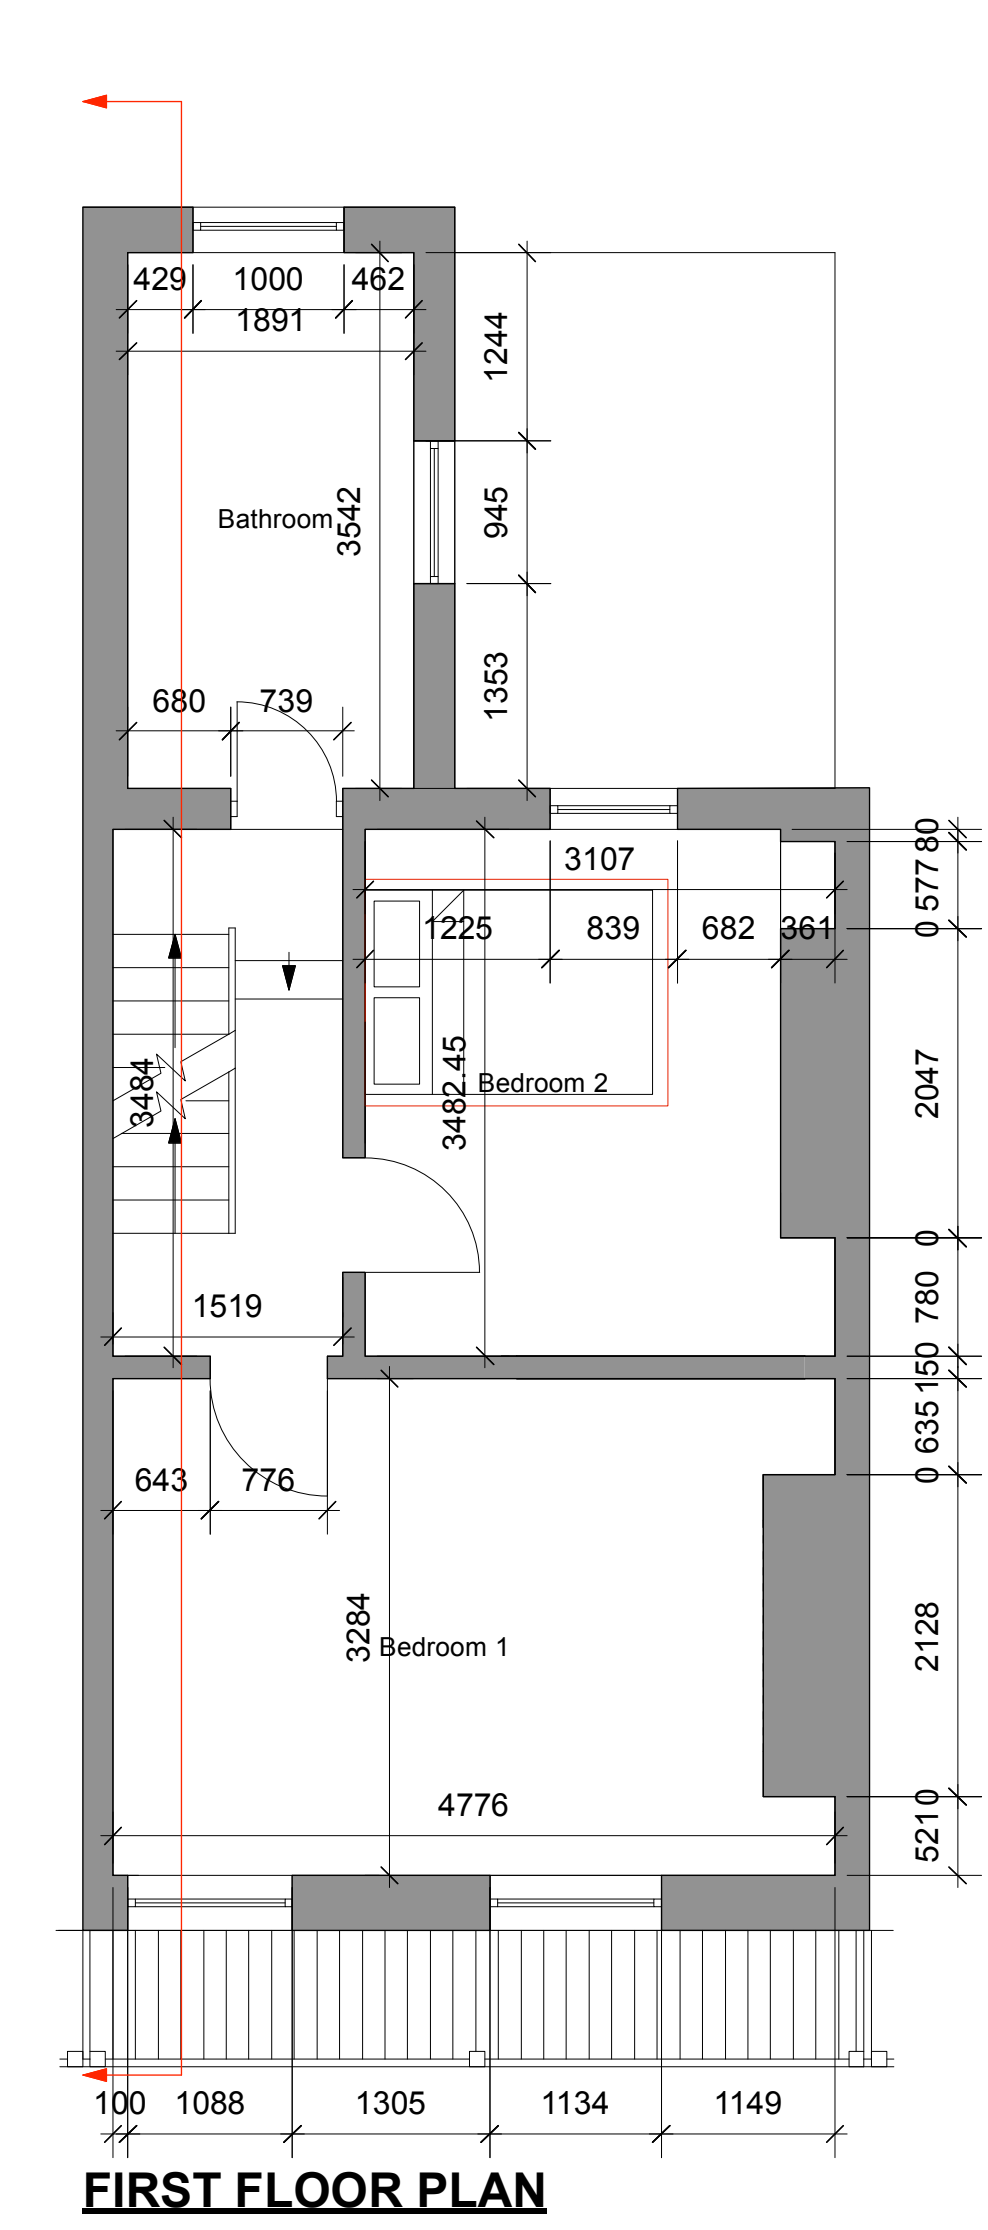
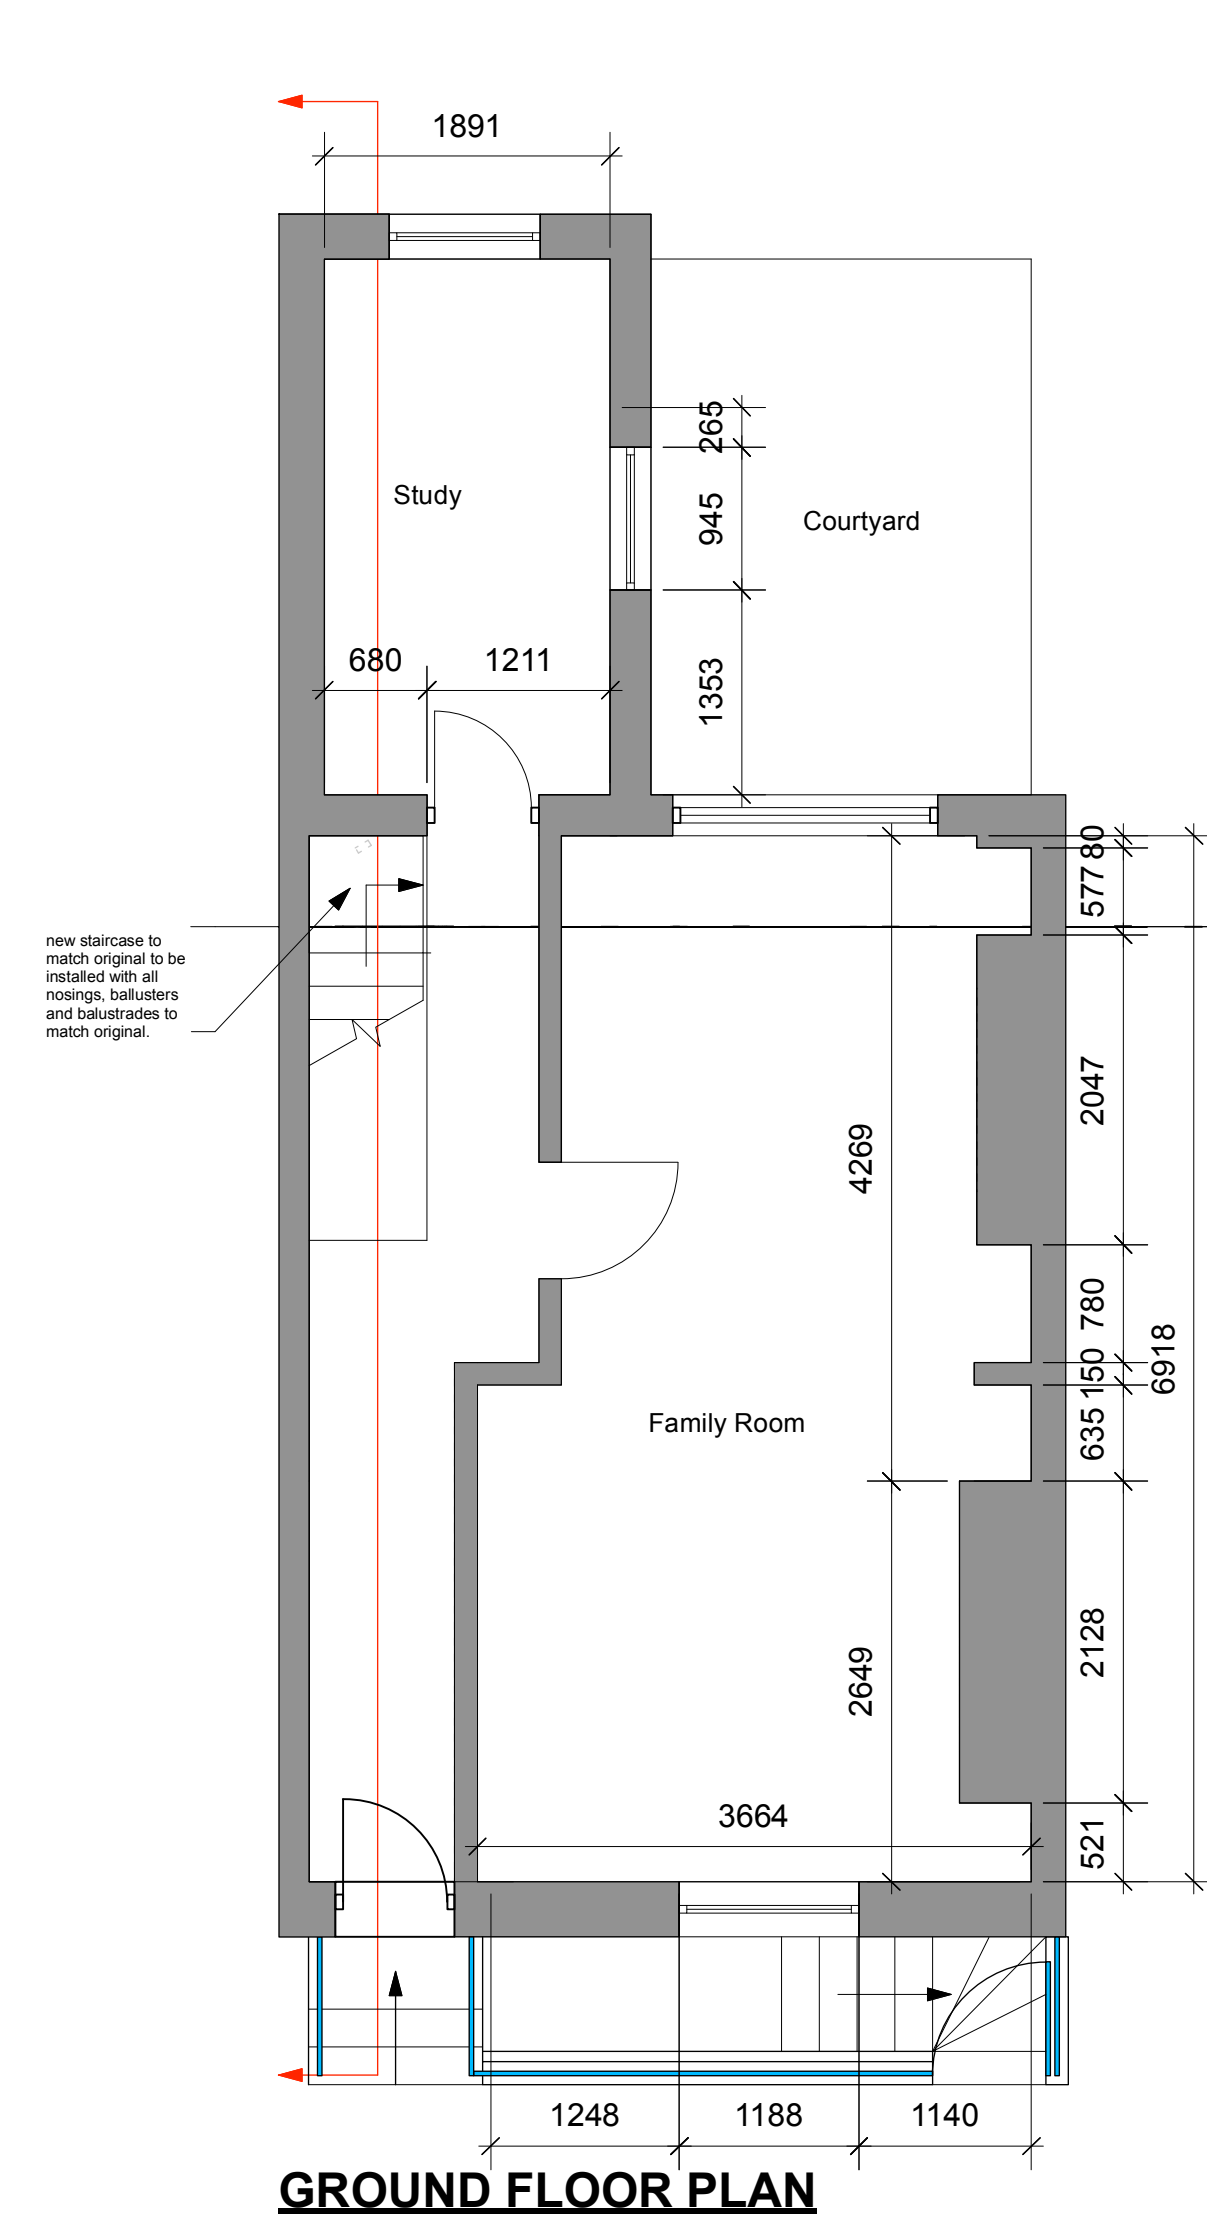


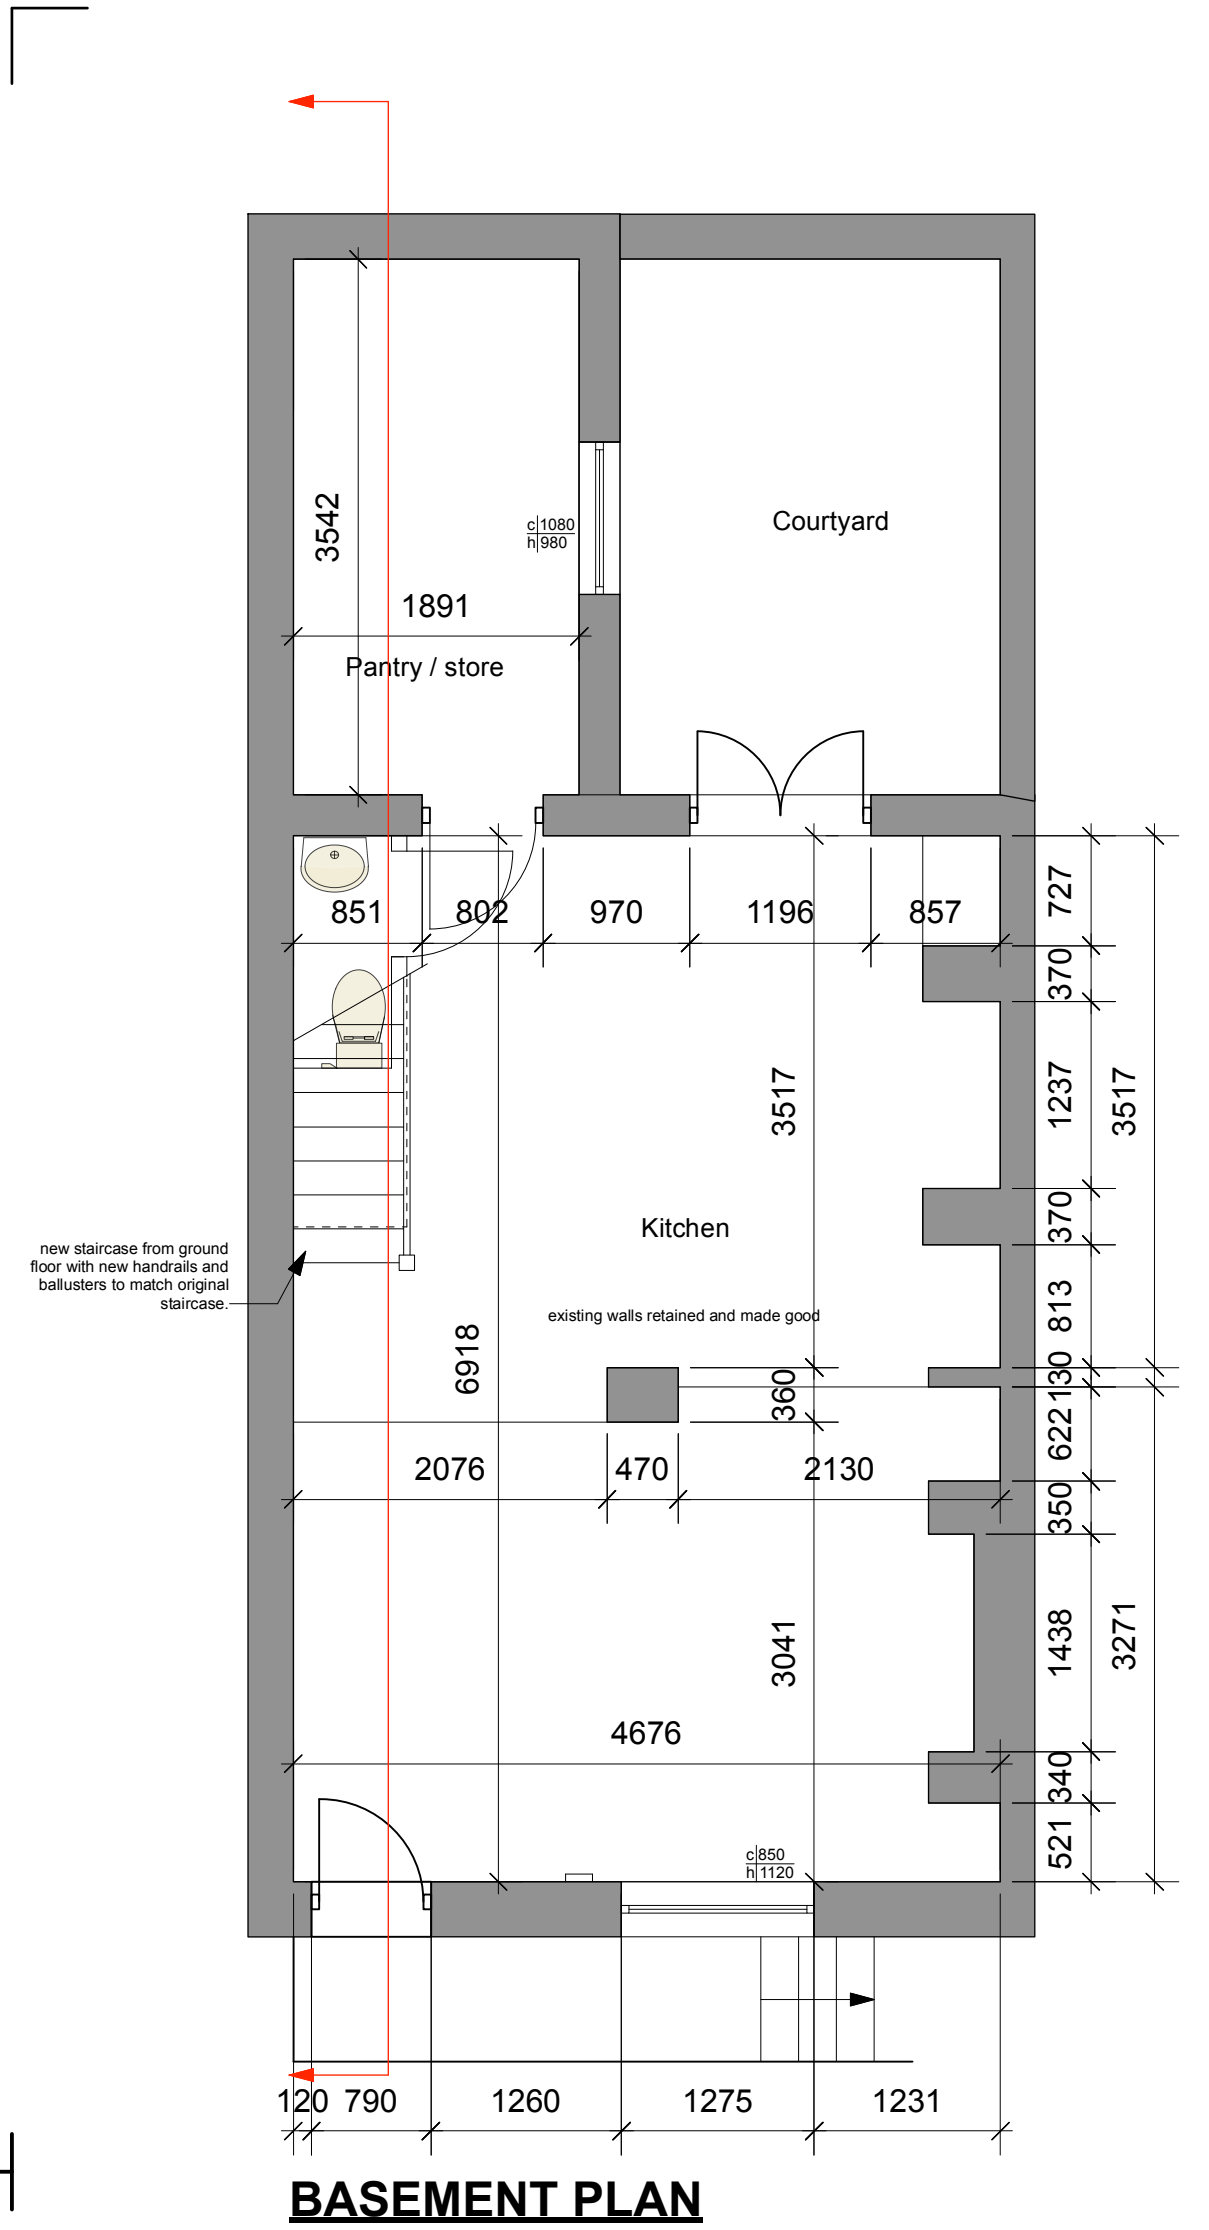

notes:

SCALE 1:50

0 1m 2m 3m 4m 5m

amendments:

X	x
xx.xx.xxxx	

Felce & Guy Partnership LLP
Architects

Studio 5 | English Close | Hove | BN3 7ET
T: 01273 736217 E: info@felceandguy.co.uk

project: Internal alterations to improve accommodation.

location: 9 Warrick Road, Worthing

client: Mr S Jackson & Mrs S Johnson

drawing: Proposed plans, elevations and section

scale: 1:50 & 1:20 page: A1

drawn by: SM checked by: SM

date: Nov. 2025 drawing number: 2838 - 02 revision: F

© Felce & Guy Partnership LLP