This drawing is the copyright of MHD Architects Ltd. It is for planning application purposes only & may not be reproduced in whole or in part without permission. Drawings lodged for planning approval may be reproduced by the Planning Authority in accordance with the 'Copyright (Material Open to Public Inspection) (Marking of Copies of Plans and Drawings) Order 1990 and must carry the relevant copyright restriction note.

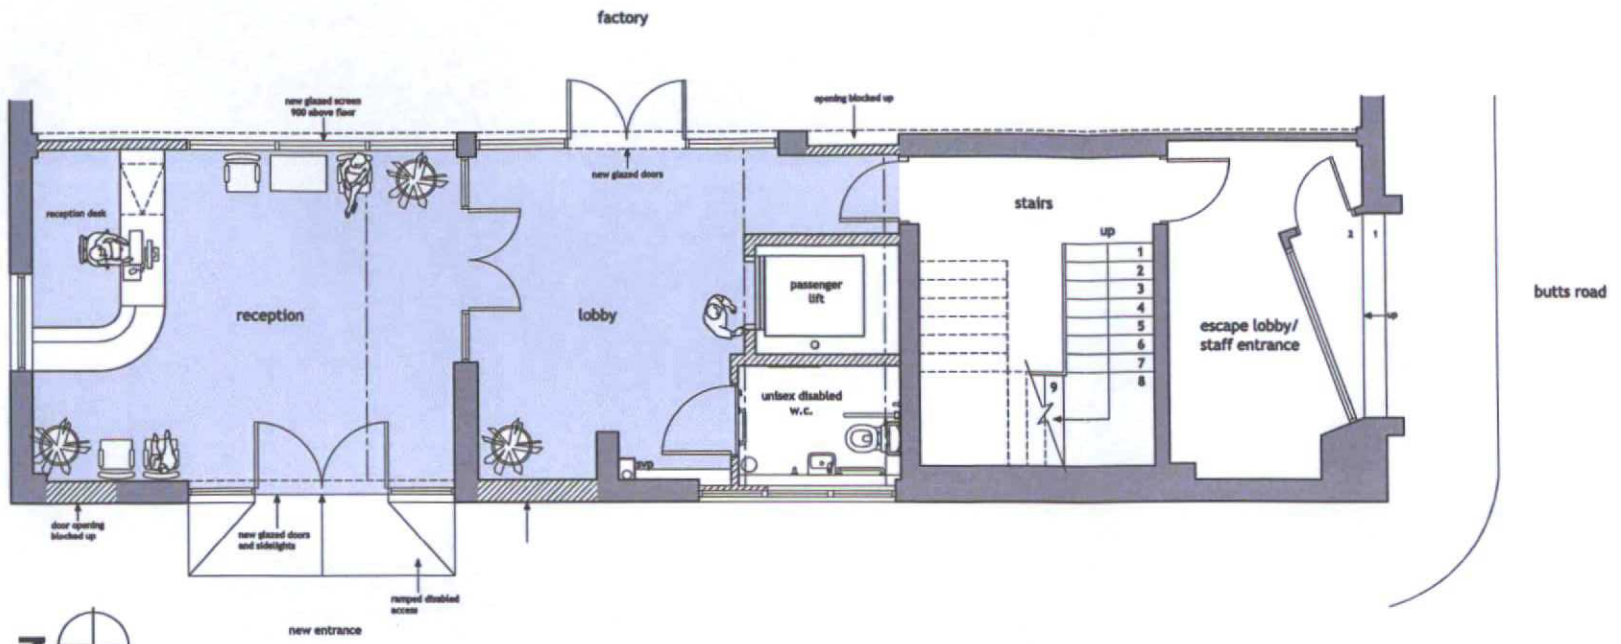

01 Proposed Part Ground Floor Layout
Scale: 1:50

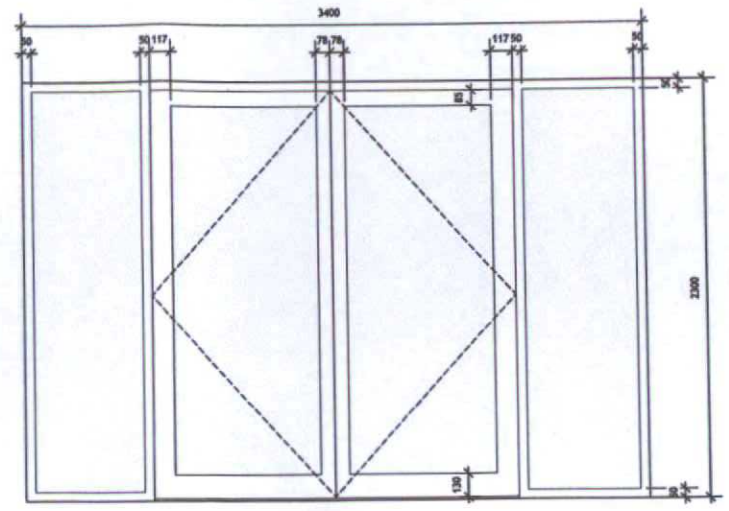

02 Proposed Door & Screen Elevation
Scale: 1:20

Proposed Material = White Powder Coated Aluminium

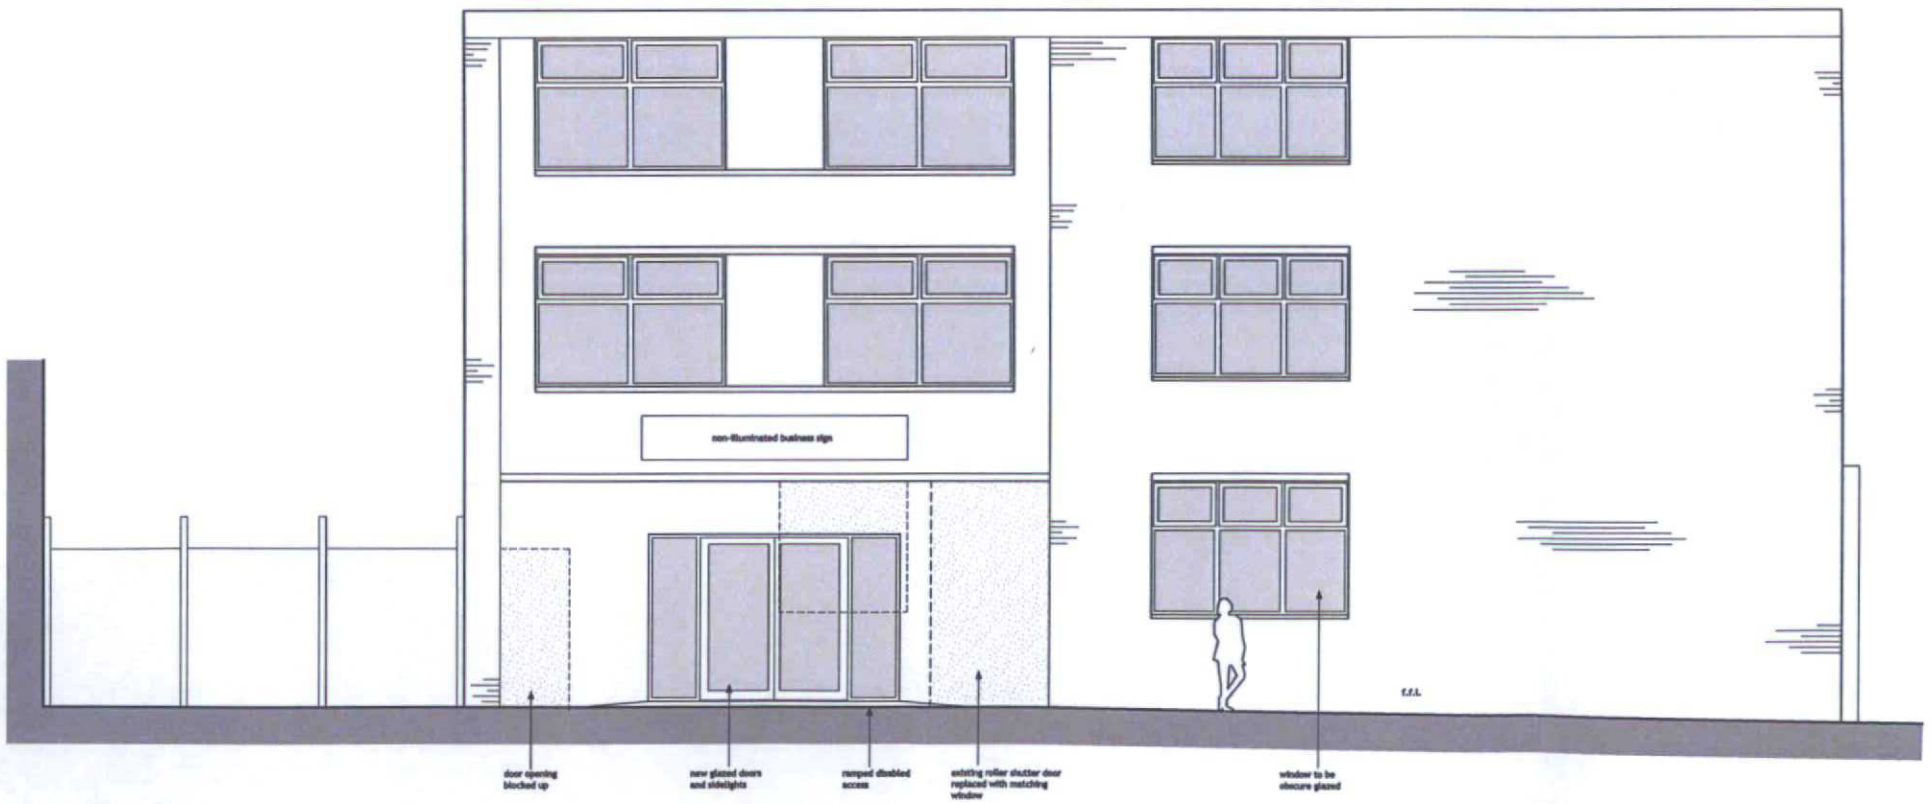

02 Proposed West Elevation
Scale: 1:50

mm 0 1000 5000 10000
Scale Bar 1:50

ADUR & WORTHING
PLANNING SERVICES
PLAN AWDM/ 0376/20
DATE VALID - 2 MAR 2020

Rev	Date	Description	By
A	1.11.19	1:20 Door/ Window Elevations added.	th

MHD ARCHITECTS
Downholm Studio Lewes Road
Ringmer East Sussex BN8 5QB
01273 814851 - 01273 814 884
info@mhdarchitects.co.uk
www.mhdarchitects.co.uk

Client
Fireco

Project
New Entrance and Alterations

Drawing
Proposed Layout and West Elevation

Scale	Status	Date	Drawn	Checked
1:50 @ A1	Planning	Oct 19	ot	th

Drawing No. **390_P_04** Revision **A**