© Copyright

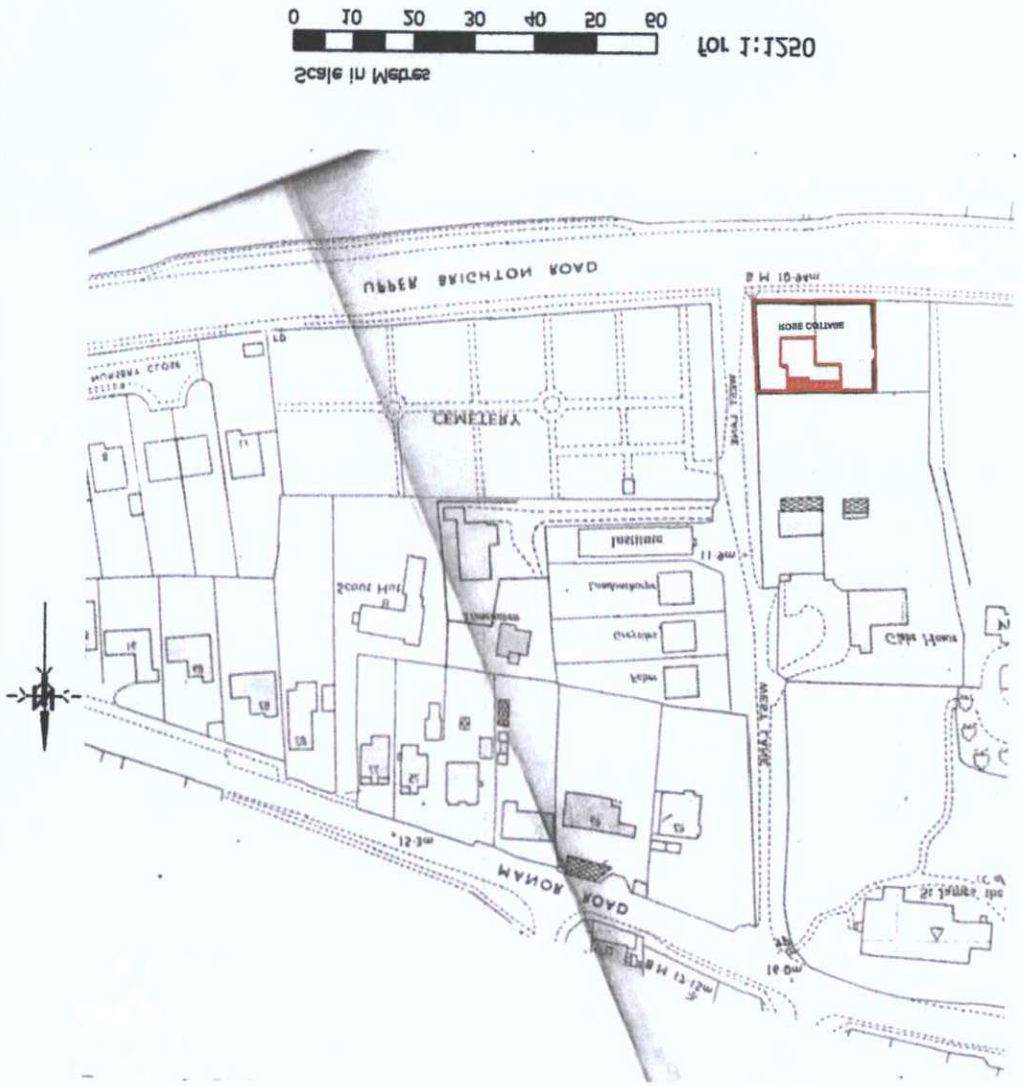

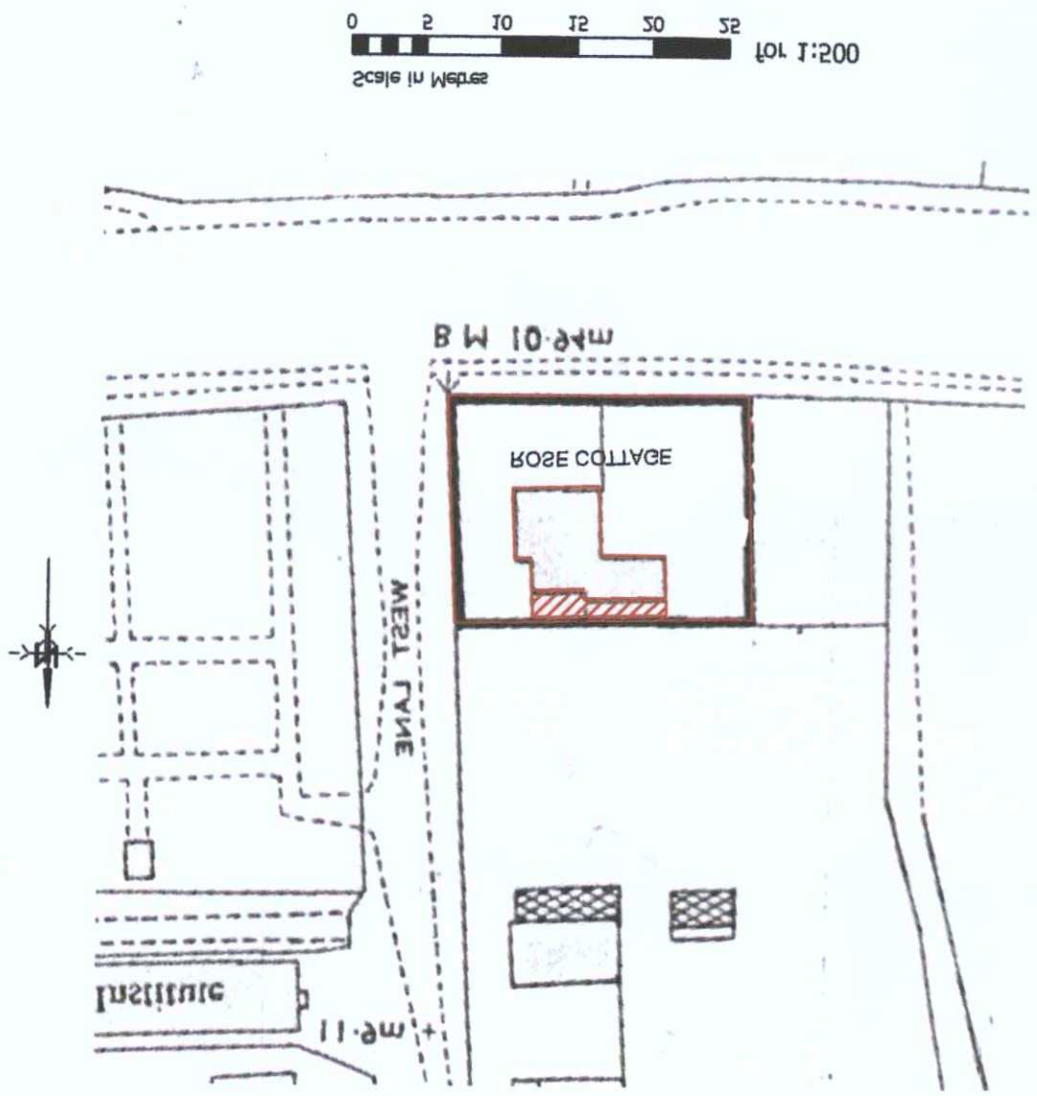

NOTES

(i) This drawing is not to be scaled by contractors, work to figured dimensions only, confirmed on site.

(ii) This drawing is to be read in conjunction with all relevant architectural drawings, detailed specifications where applicable and all associated drawings in this series.

(iii) Any discrepancy on this drawing is to be reported immediately to the owner for clarification.

(iv) The contractor is responsible for all temporary works and for the stability of the works in progress.

(v) Copyright for all drawings/designs part or full shall remain with KEL in accordance with the Copyright Act 1988

Client: Mrs. Dulling

Project: Rose Cottage, Upper West Lane, Lancing

Title: Street & Block Plan

Building Advisor Ltd

RICS

Author: Mr. Kevin Kneale, 88, Newill Avenue, East Sussex, Hove, BN3 7AA

Date: Dec 2012

Drawn: KEL

Scale: 1:500 | 1:1250

Project No: 003

Drawing No: A3

Rev: 00

FOR PLANNING PURPOSES

ADUR & WORTHING PLANNING SERVICES

PLAN	AWDM/ 0010 / 13
DATE	08 JAN 2012
VALID	