0m 1.0m 2.0m 3.0m 4.0m 5.0m

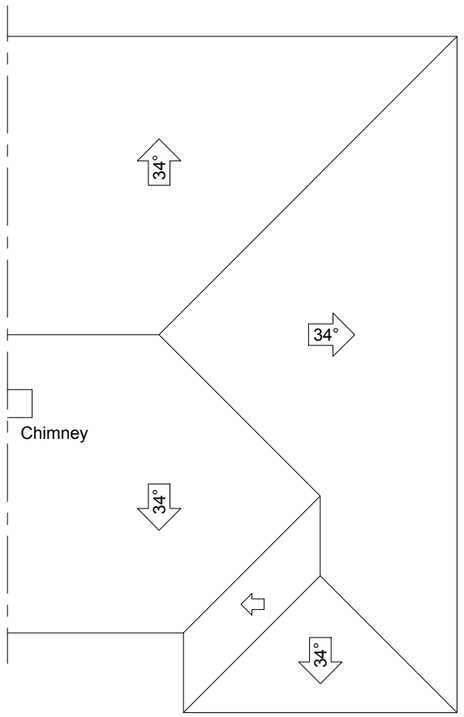


Existing Roof Plan
1:100 @ A3

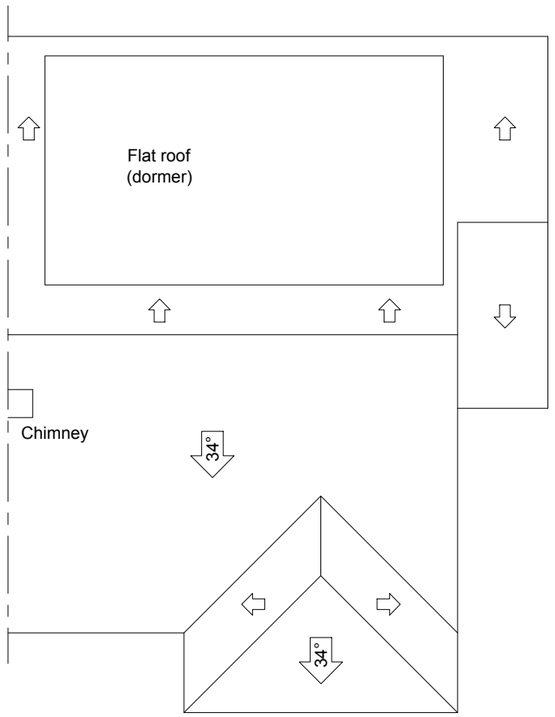


Proposed Roof Plan
1:100 @ A3

Rev A. 13.08.24 Amended to suit planning comments.

| client | project | drawing | date | drawn | drawing no | revision |
|---|---|---|---|---|---|---|
| Josh Costello | Loft conversion + extension at 14 Parham Road, Findon Worthing, BN14 0BL | Roof Plans | Jun 24 | pd | 0274 / 201 | A |
| | | | scale 1:100 @ A3 | | CAD file name: | |

No dimensions to be scaled from drawing except for planning purposes. The contractor should check all dimensions on site.

Peter Davey Ltd
construction consultants

49 Park Drive
Rustington
West Sussex BN16 3DY
Tel: 01903 773105
Mob: 07941 402217
Email: peterdavey67@btinternet.com