
DO NOT SCALE FROM THIS DRAWING

1m 2m 3m 4m 5m 6m 7m 8m 9m 10m
1:50 Scale Bar


1m 2m 3m 4m 5m 6m 7m 8m 9m 10m
1:100 Scale Bar




East Elevation

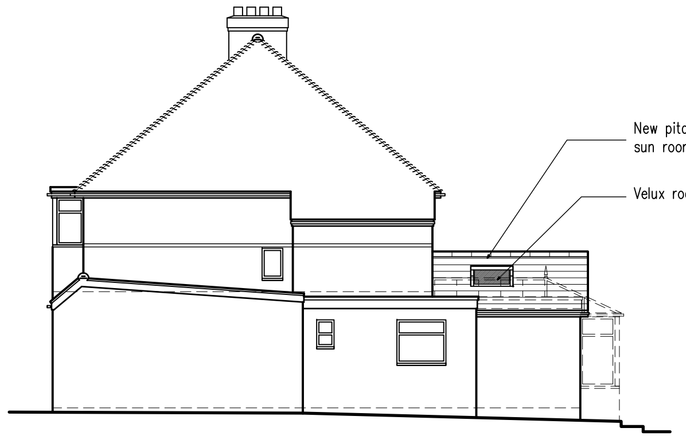


North Elevation

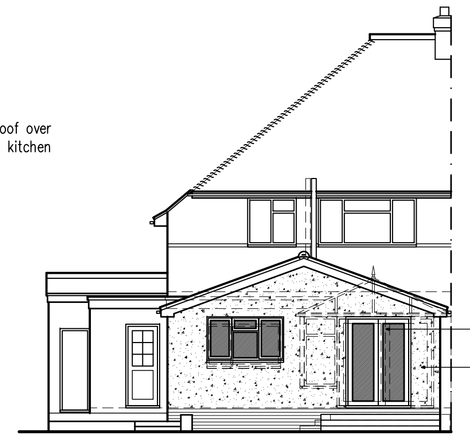


West Elevation

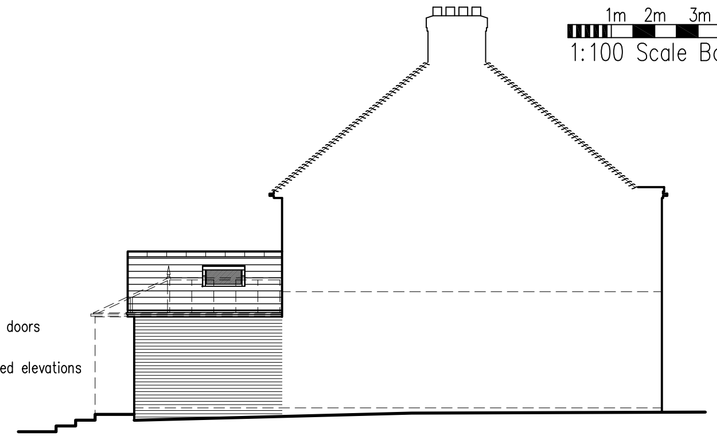

South Elevation

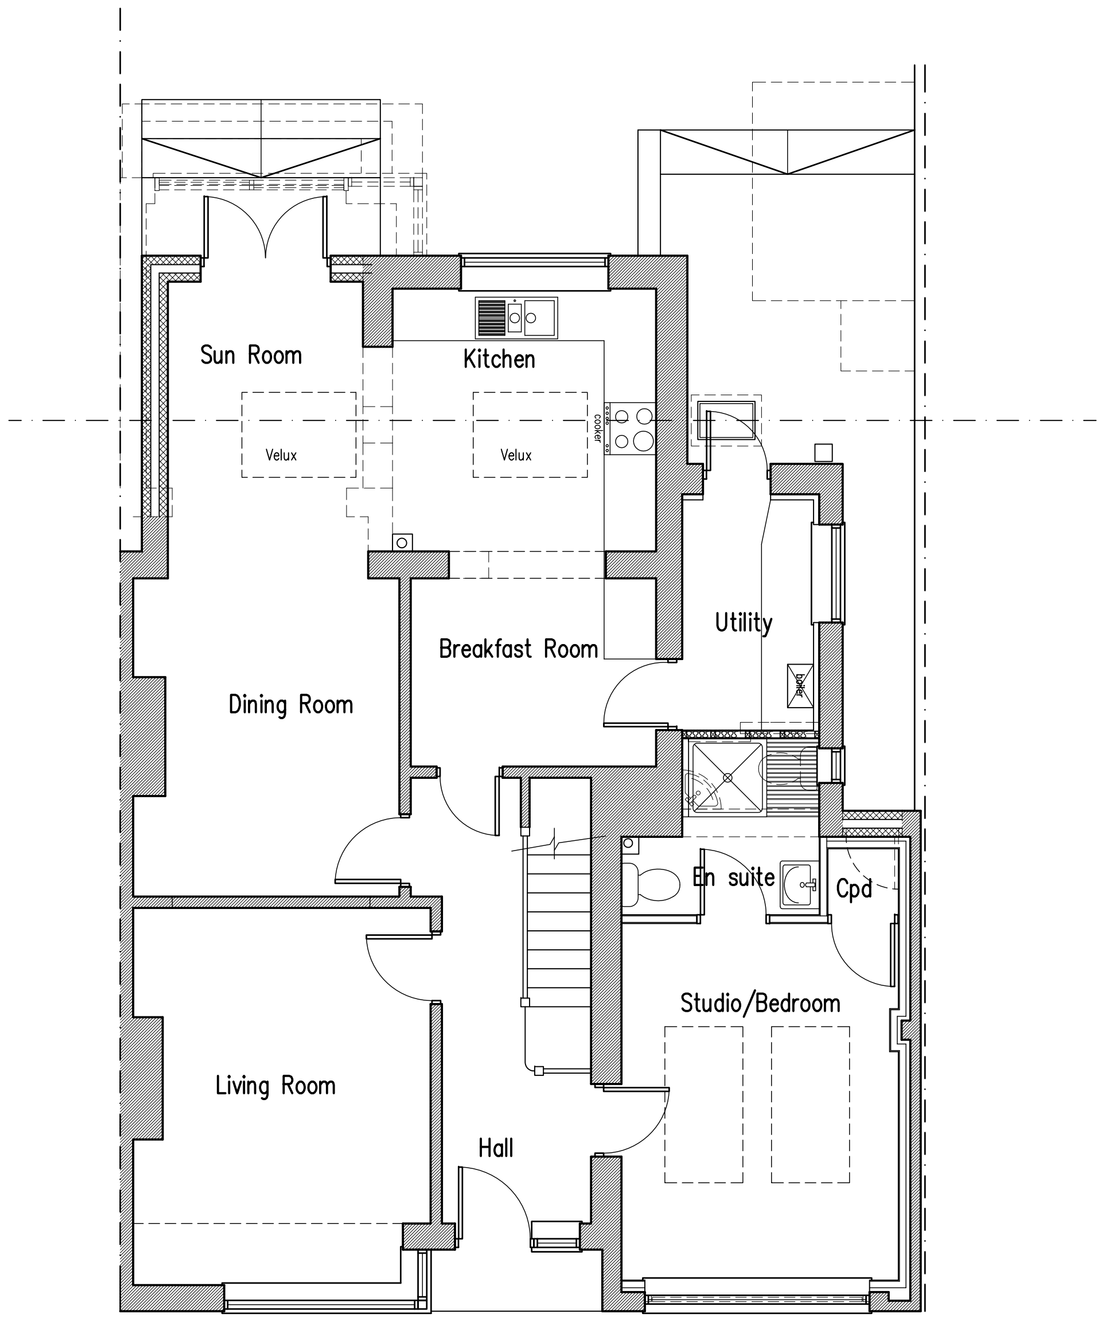

Ground Floor Plan

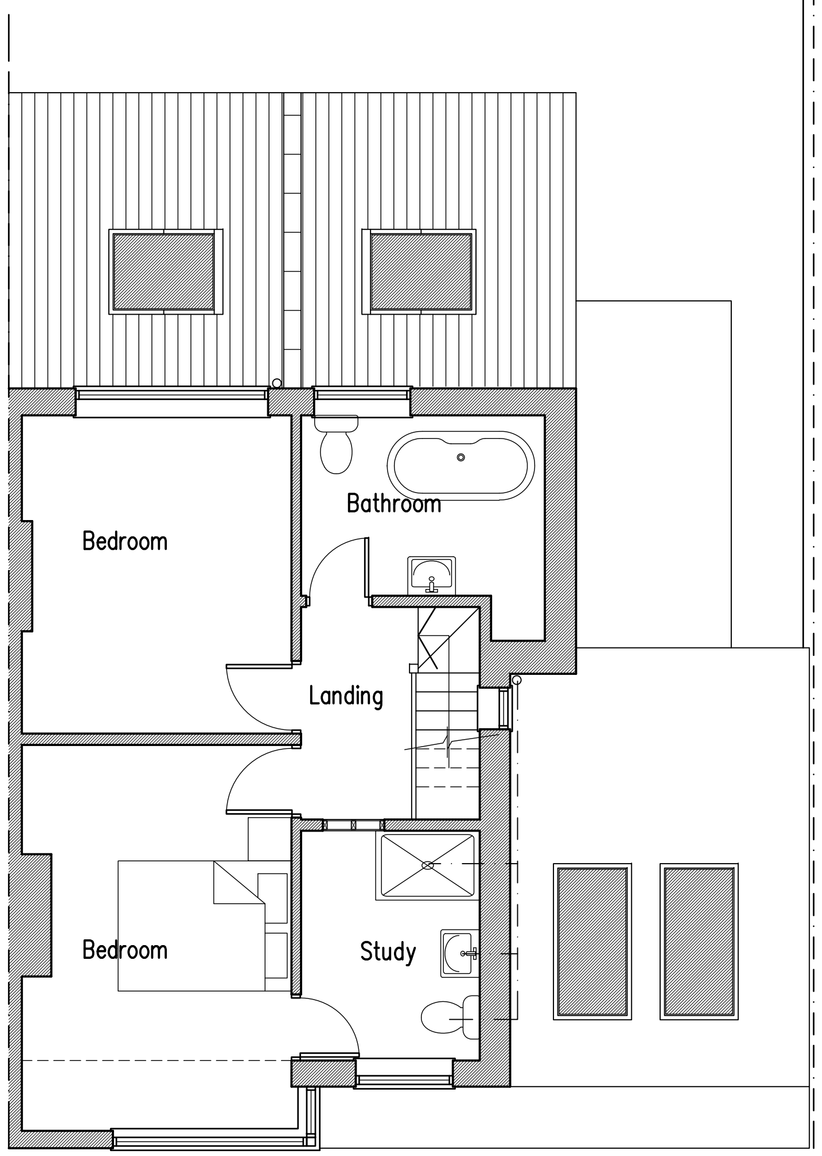

First Floor Plan

Proposed Single Storey Rear Extension & Conversion Of Garage at: 25 Oxen Avenue, Shoreham-By-Sea

rja Planning & Building Consultants Ltd.
1st Floor
10 High Street
Shoreham-By-Sea
West Sussex BN43 5DA
t: 01273 467297 mob: 07971 375739
e: rex@rjapbc.co.uk web: www.rjapbc.co.uk

Chartered Institute of Architectural Technologists

PROJECT: 25 Oxen Avenue, Shoreham-By-Sea
DRAWING TITLE: Proposed Floor Plans & Elevations
CLIENT: Mrs B. Howden
DWG NO: 18718-02
REVISION:
SCALE: 1:50 @ A1
DATE: 27.11.18
DRAWN: rex