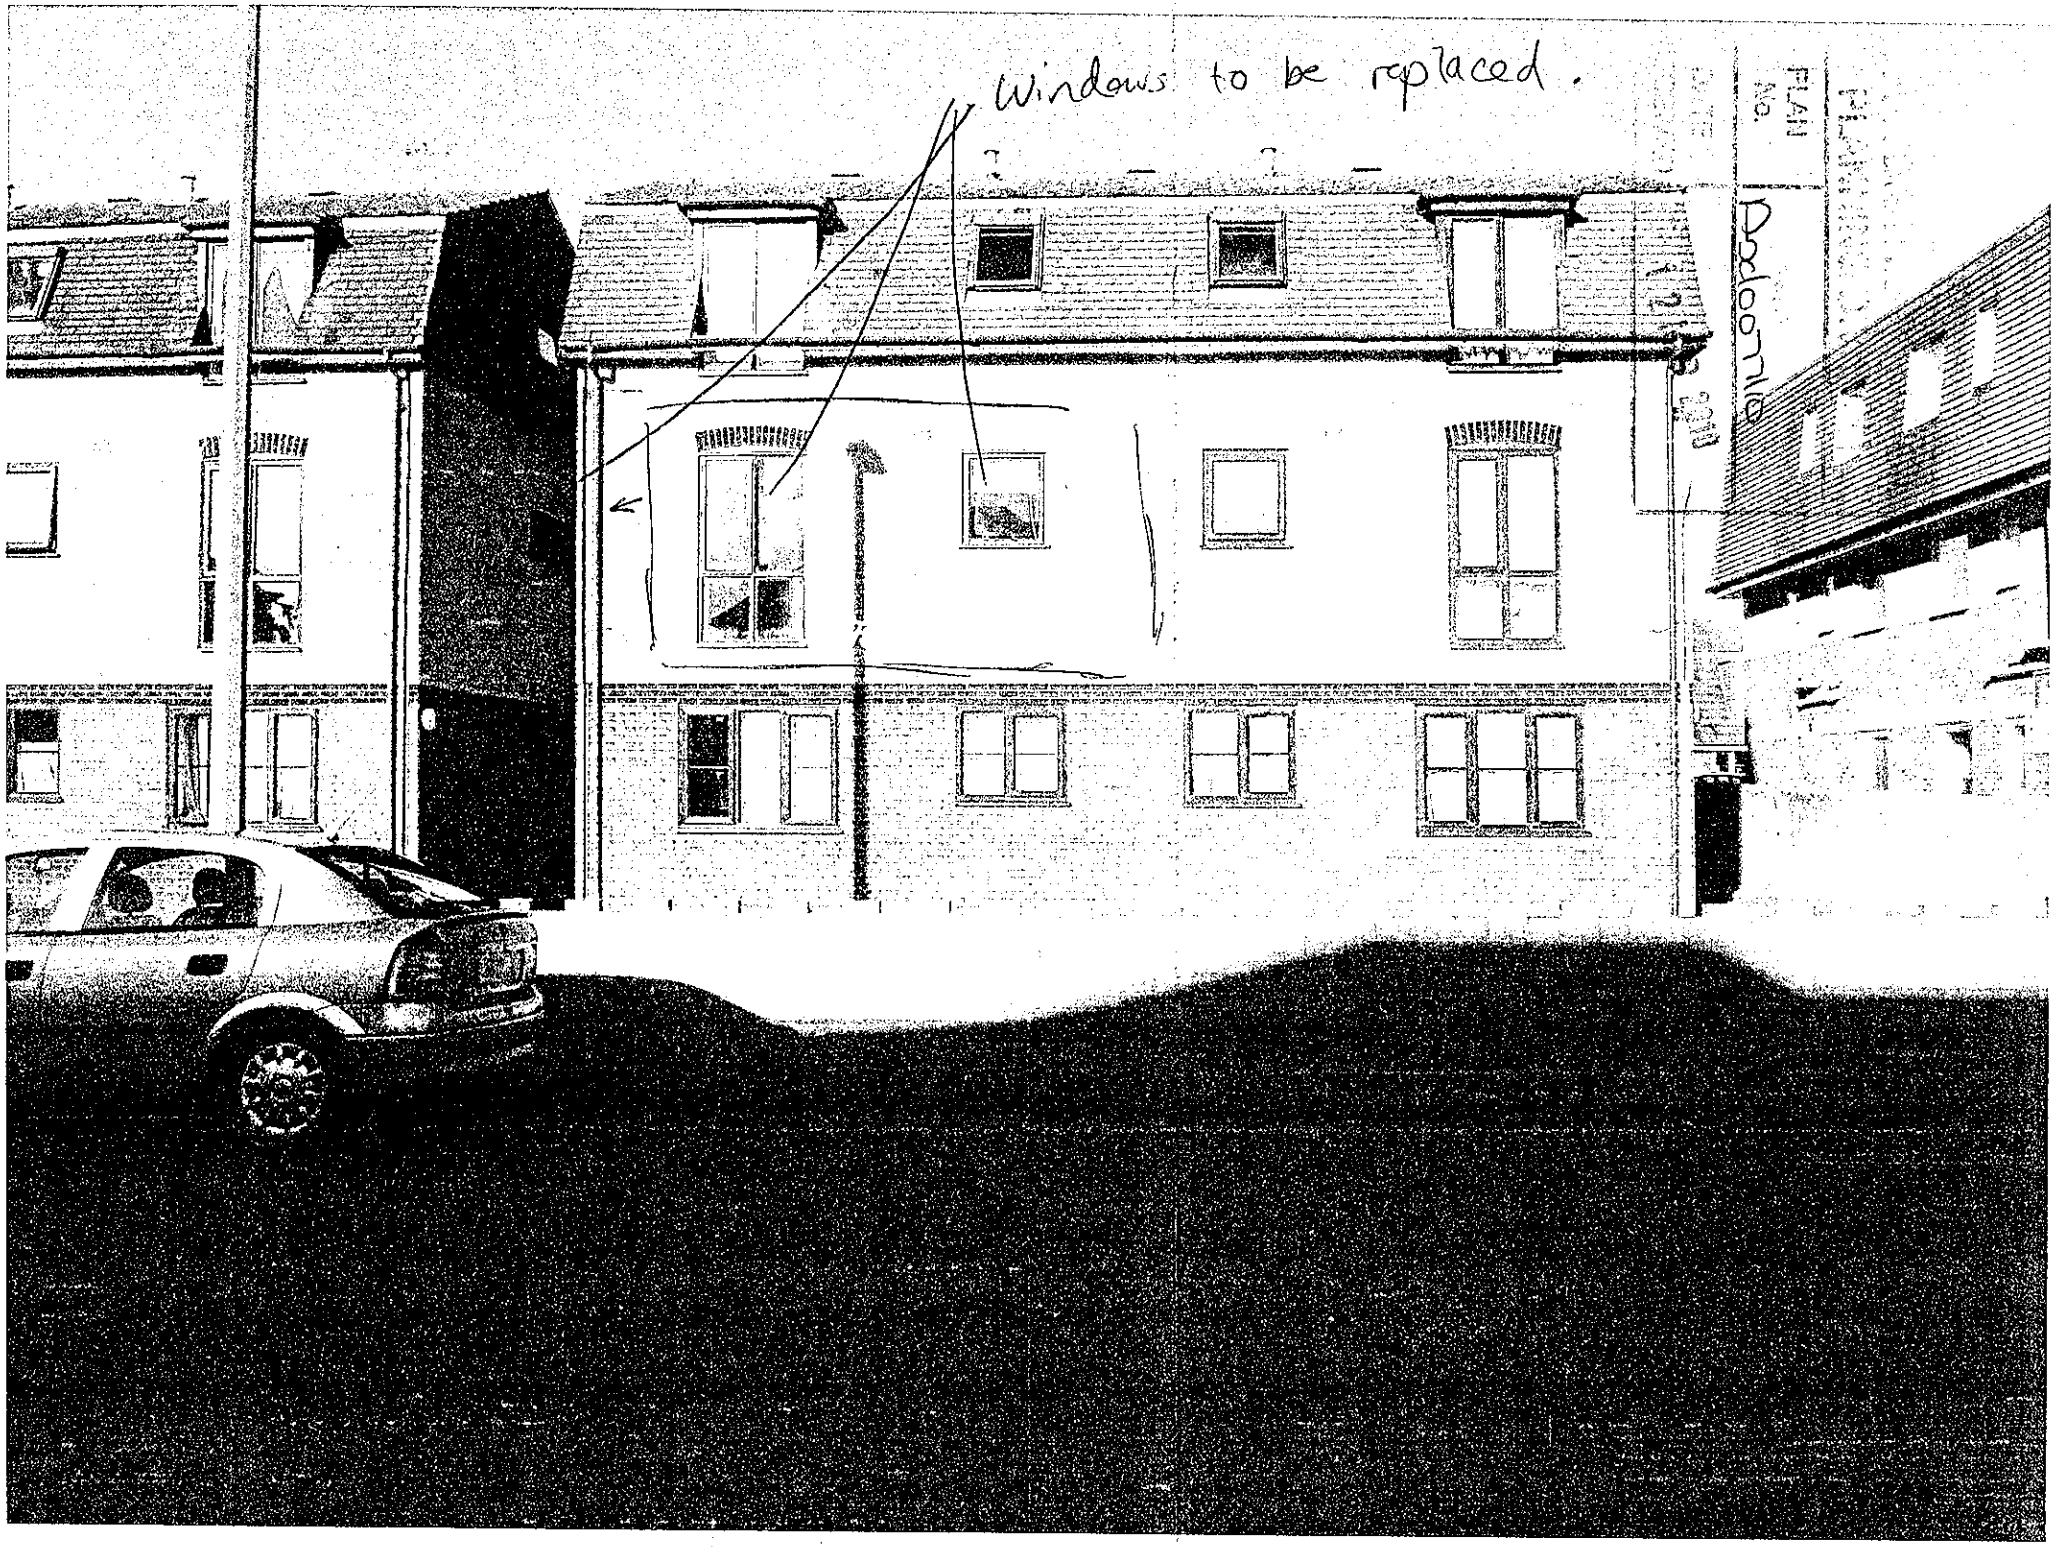
Windows to be replaced.
PLAN No.
DATE