


PLANNING DIVISION
PLAN No. Ad0088/10
DATE 23 MAR 2010

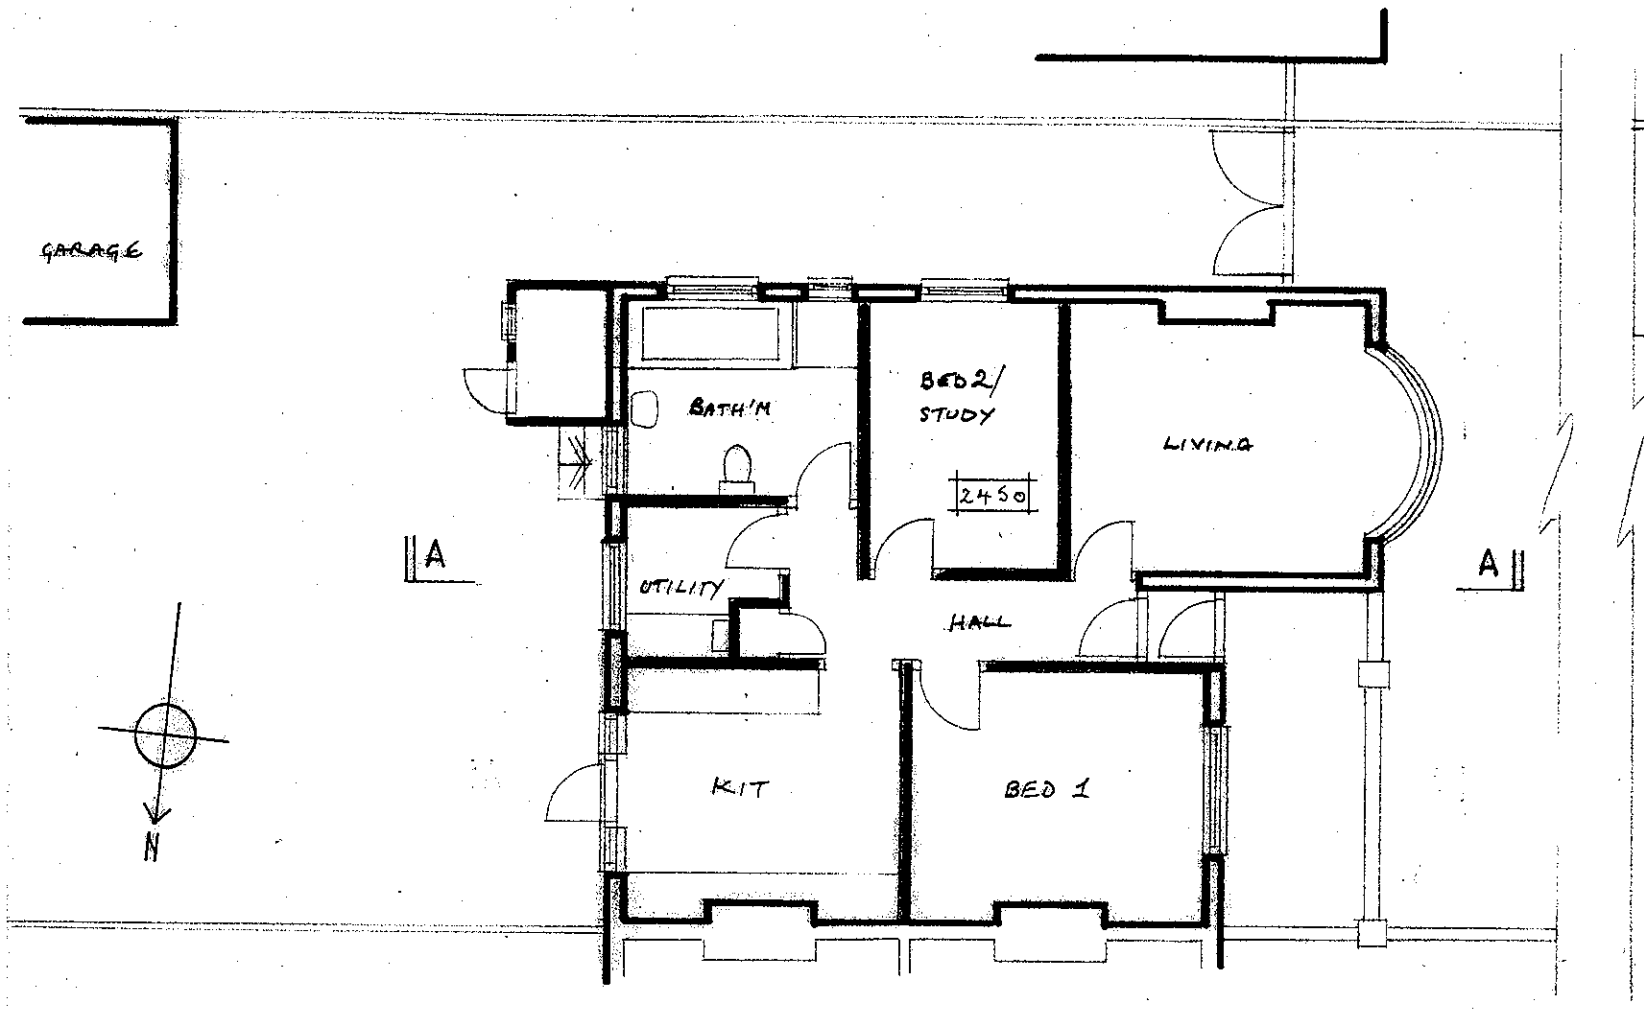

GROUND FLOOR PLAN

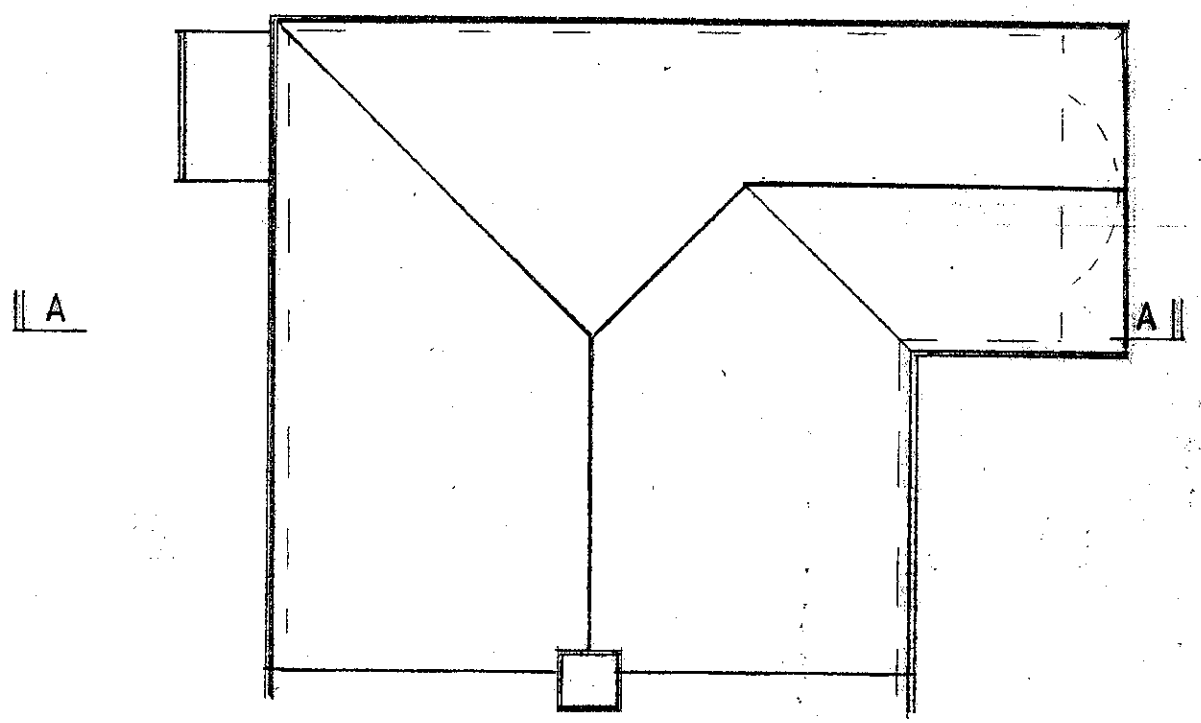

ROOF PLAN

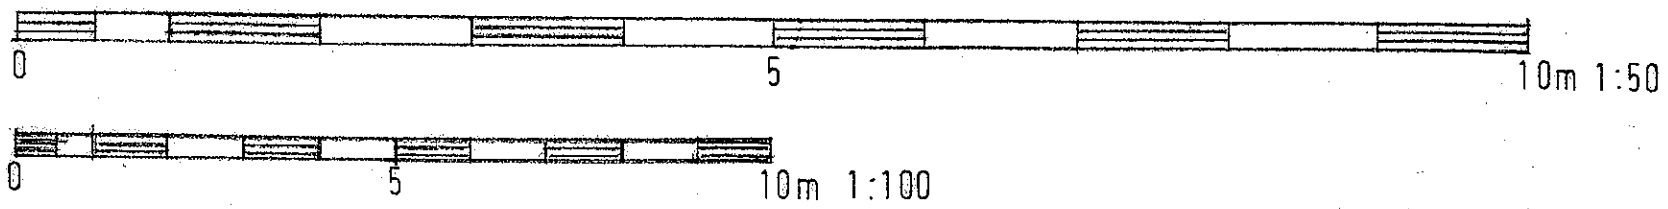

ORIGINAL A3 SHEET

22 MILLCROFT AVE, SOUTHWICK PROPOSED REAR EXTENSION EXISTING PLANS	SCALE 1:100 DATE MAR 2010 DRAWN ec	DRAWING No. 956/1

CAMPBELL CHARLES ASSOCIATES
BUILDING SURVEYORS AND DESIGNERS
tel/fax- 01273/ 607210
2 SAINT MARTINS PLACE, BRIGHTON BN2 3JE