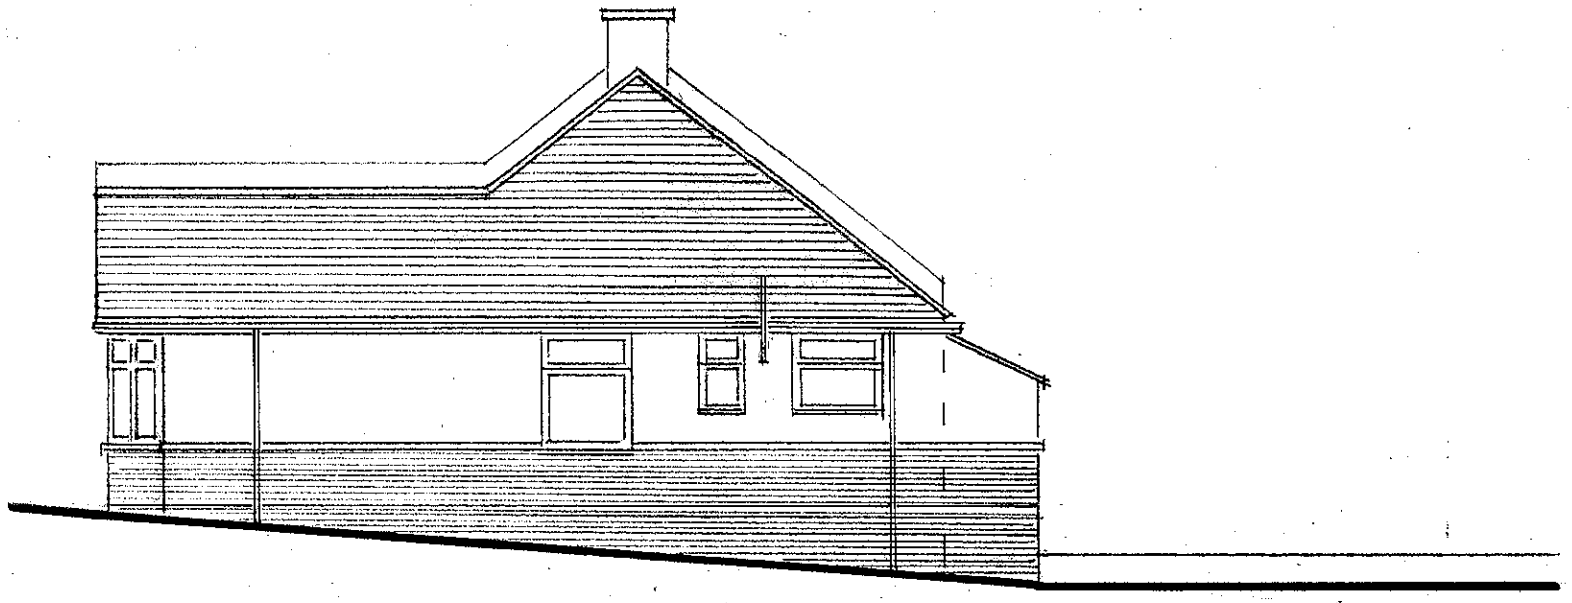

SOUTH ELEVATION



EAST ELEVATION

PLANNING
PLAN No. Ax/0089/10
DATE 23 MAR 2010

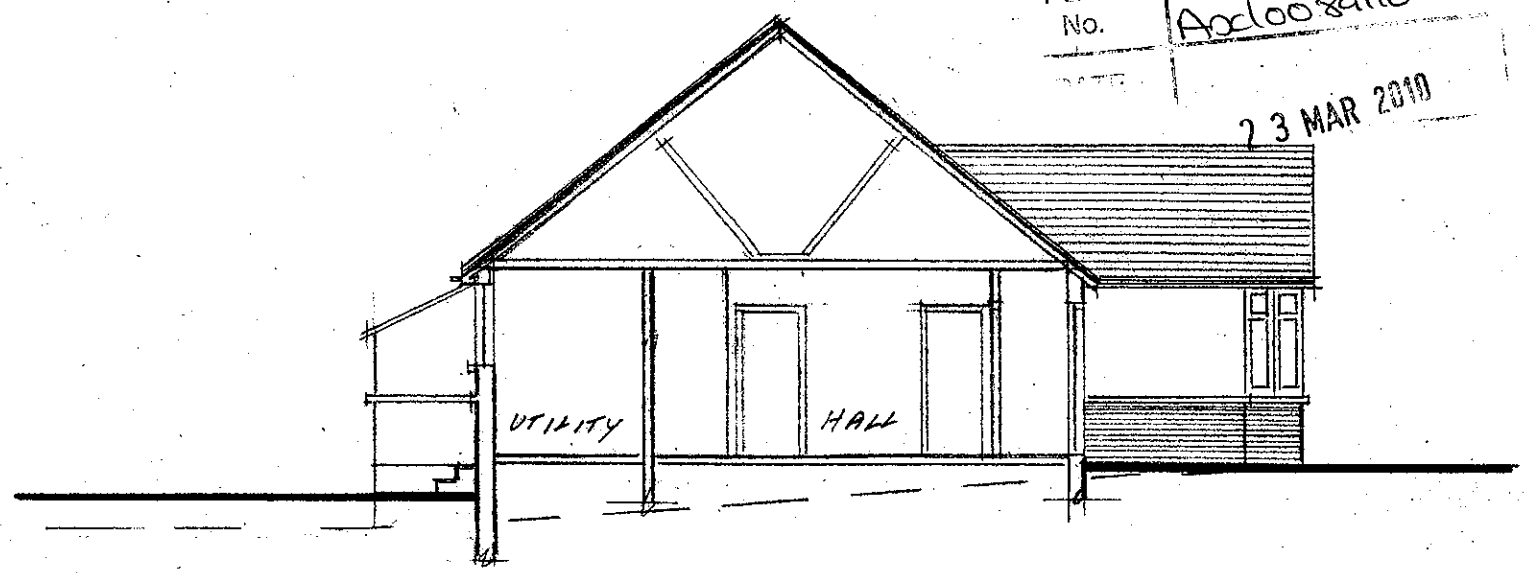

SECTION AA

0 5 10m 1:50

0 5 10m 1:100

ORIGINAL A3 SHEET

22 MILLCROFT AVE, SOUTHWICK PROPOSED REAR EXTENSION ELEVATIONS + SECTION - EXISTING	SCALE 1:100 DATE MAR 2010 DRAWN ec	DRAWING No. 956/2
CAMPBELL CHARLES ASSOCIATES BUILDING SURVEYORS AND DESIGNERS	tel/fax - 01273/607210 2 SAINT MARTINS PLACE, BRIGHTON BN2 3LE	