DO NOT SCALE FROM THIS DRAWING

ADUR & WORTHI
PLANNING SERVICE
PLAN AWDM/1054/17
DATE VALID 20 JUL 2017

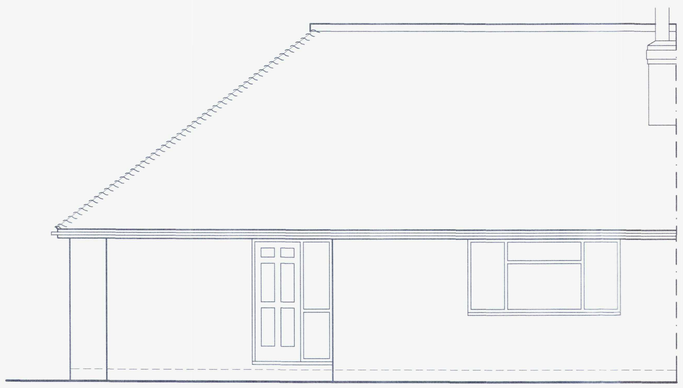

West Elevation

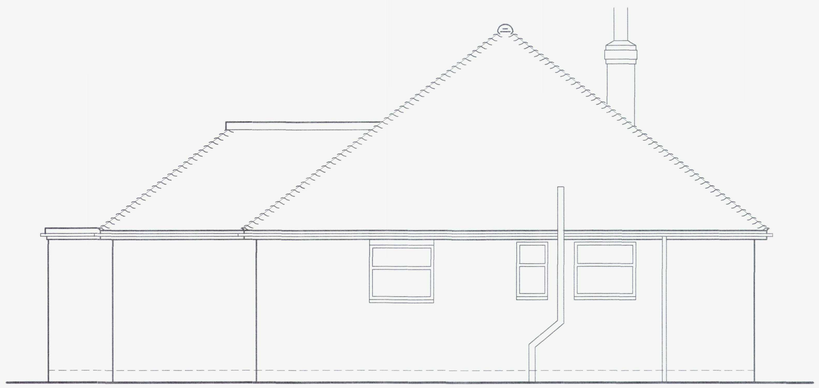

North Elevation



East Elevation

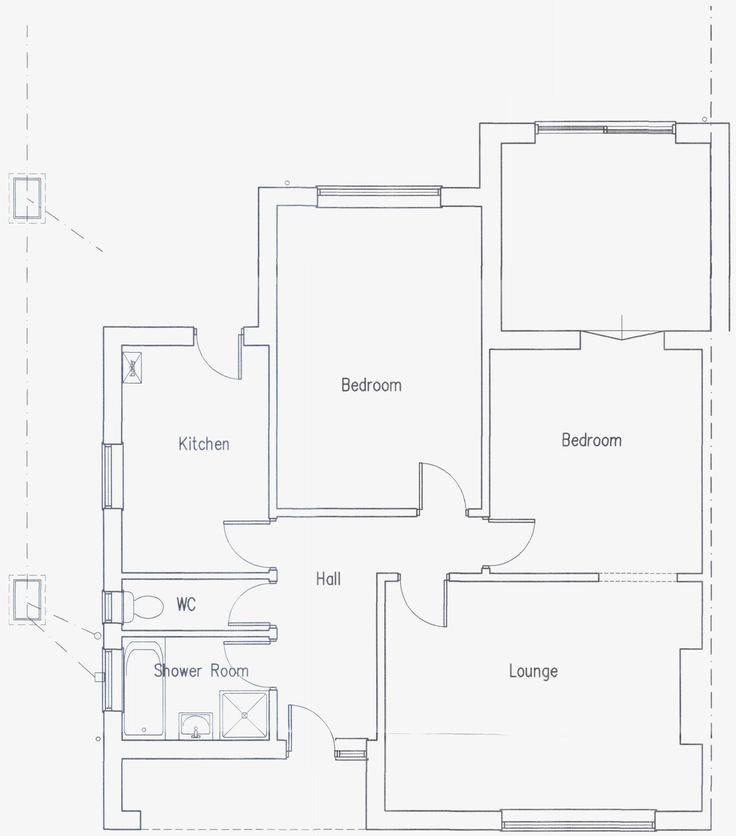

Ground Floor Plan



Proposed Conversion Of Roof Space At: 6 Fowey Close, Shoreham-By-Sea, West Sussex

rja Planning & Building Consultants Ltd.
1st Floor
10 High Street
Shoreham-By-Sea
West Sussex BN43 5DA
t: 01273 467297 mob: 07971 375739
e: rex@rjapbc.co.uk web: www.rjapbc.co.uk

Chartered Institute of Architectural Technologists

PROJECT: 6 Fowey Close, Shoreham-By-Sea, West Sussex
DRAWING TITLE: Existing Floor Plans & Elevations
CLIENT: Mr & Mrs R. Robinson
DWG NO: 17643-02
REVISION:
SCALE: 1:50 @ A1
DATE: 15.06.17
DRAWN: rex