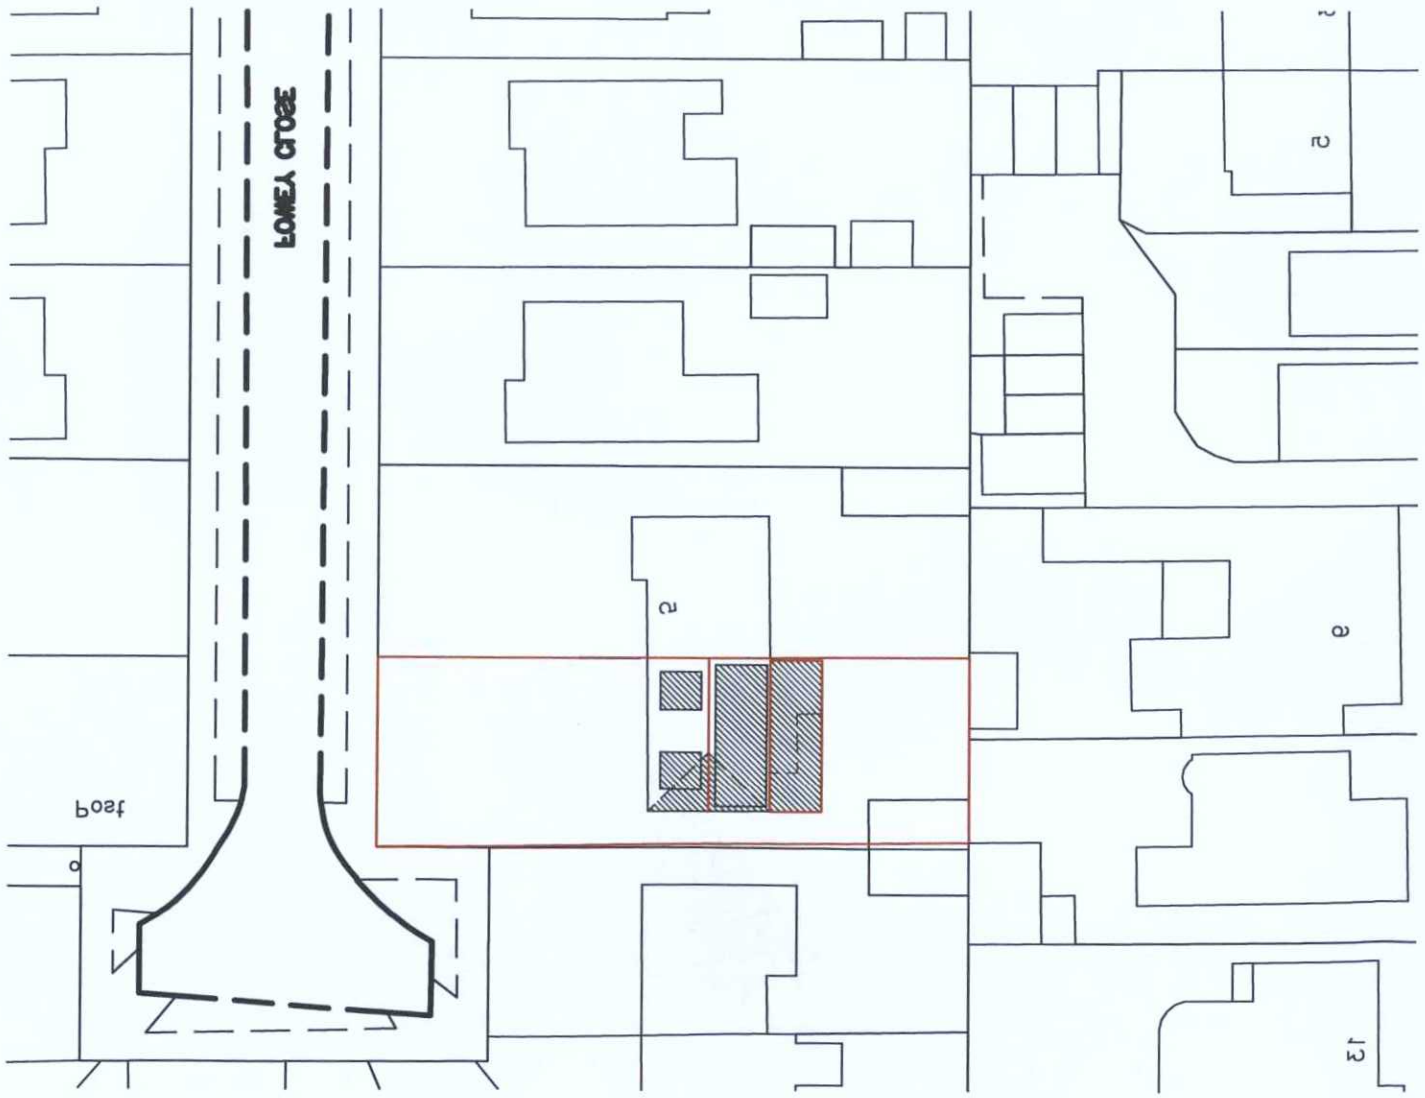

Location Plan

1:1250

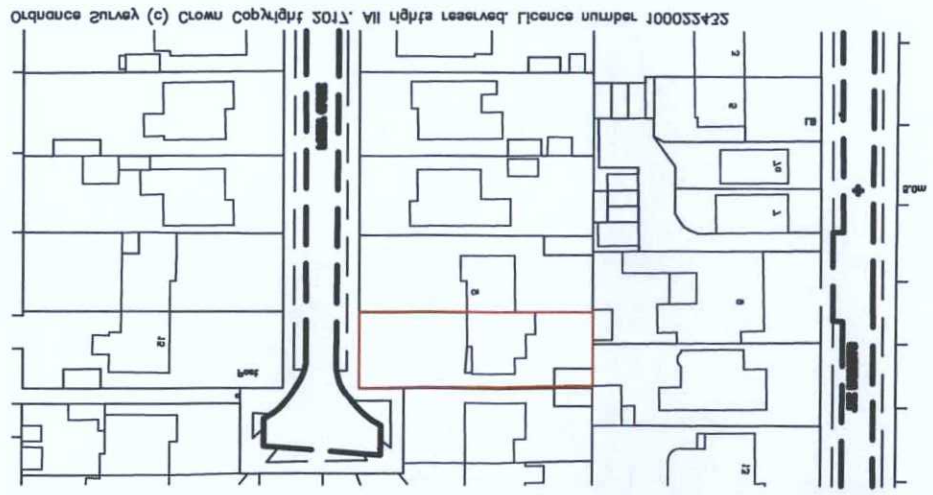

Block Plan

1:500

1:500 Scale Bar

10m 20m 30m 40m

1:1250 Scale Bar

10m 20m 30m 40m 50m

Copyright of:
RJA Planning & Building Consultants Ltd.
1st Floor, 10 High Street
Shoreham-By-Sea
West Sussex
BN43 5DA
Tel: 01273 467297
Mob: 07971375739
Email: rex@rjapbc.co.uk

Project:
6 Fowey Close
Shoreham-By-Sea
West Sussex

Title:
Location & Block Plans

Client:
Mr & Mrs R Robinson

Scale:
1:1250, 1:500 @ A3

Date:

Drawn:

Drg. No. 17643- Loc

Rev'n

PLANNING SERVICES
ADUR & WORTHING

PLAN	AWDM/1084/17
DATE	20 JUL 2017
VALID	