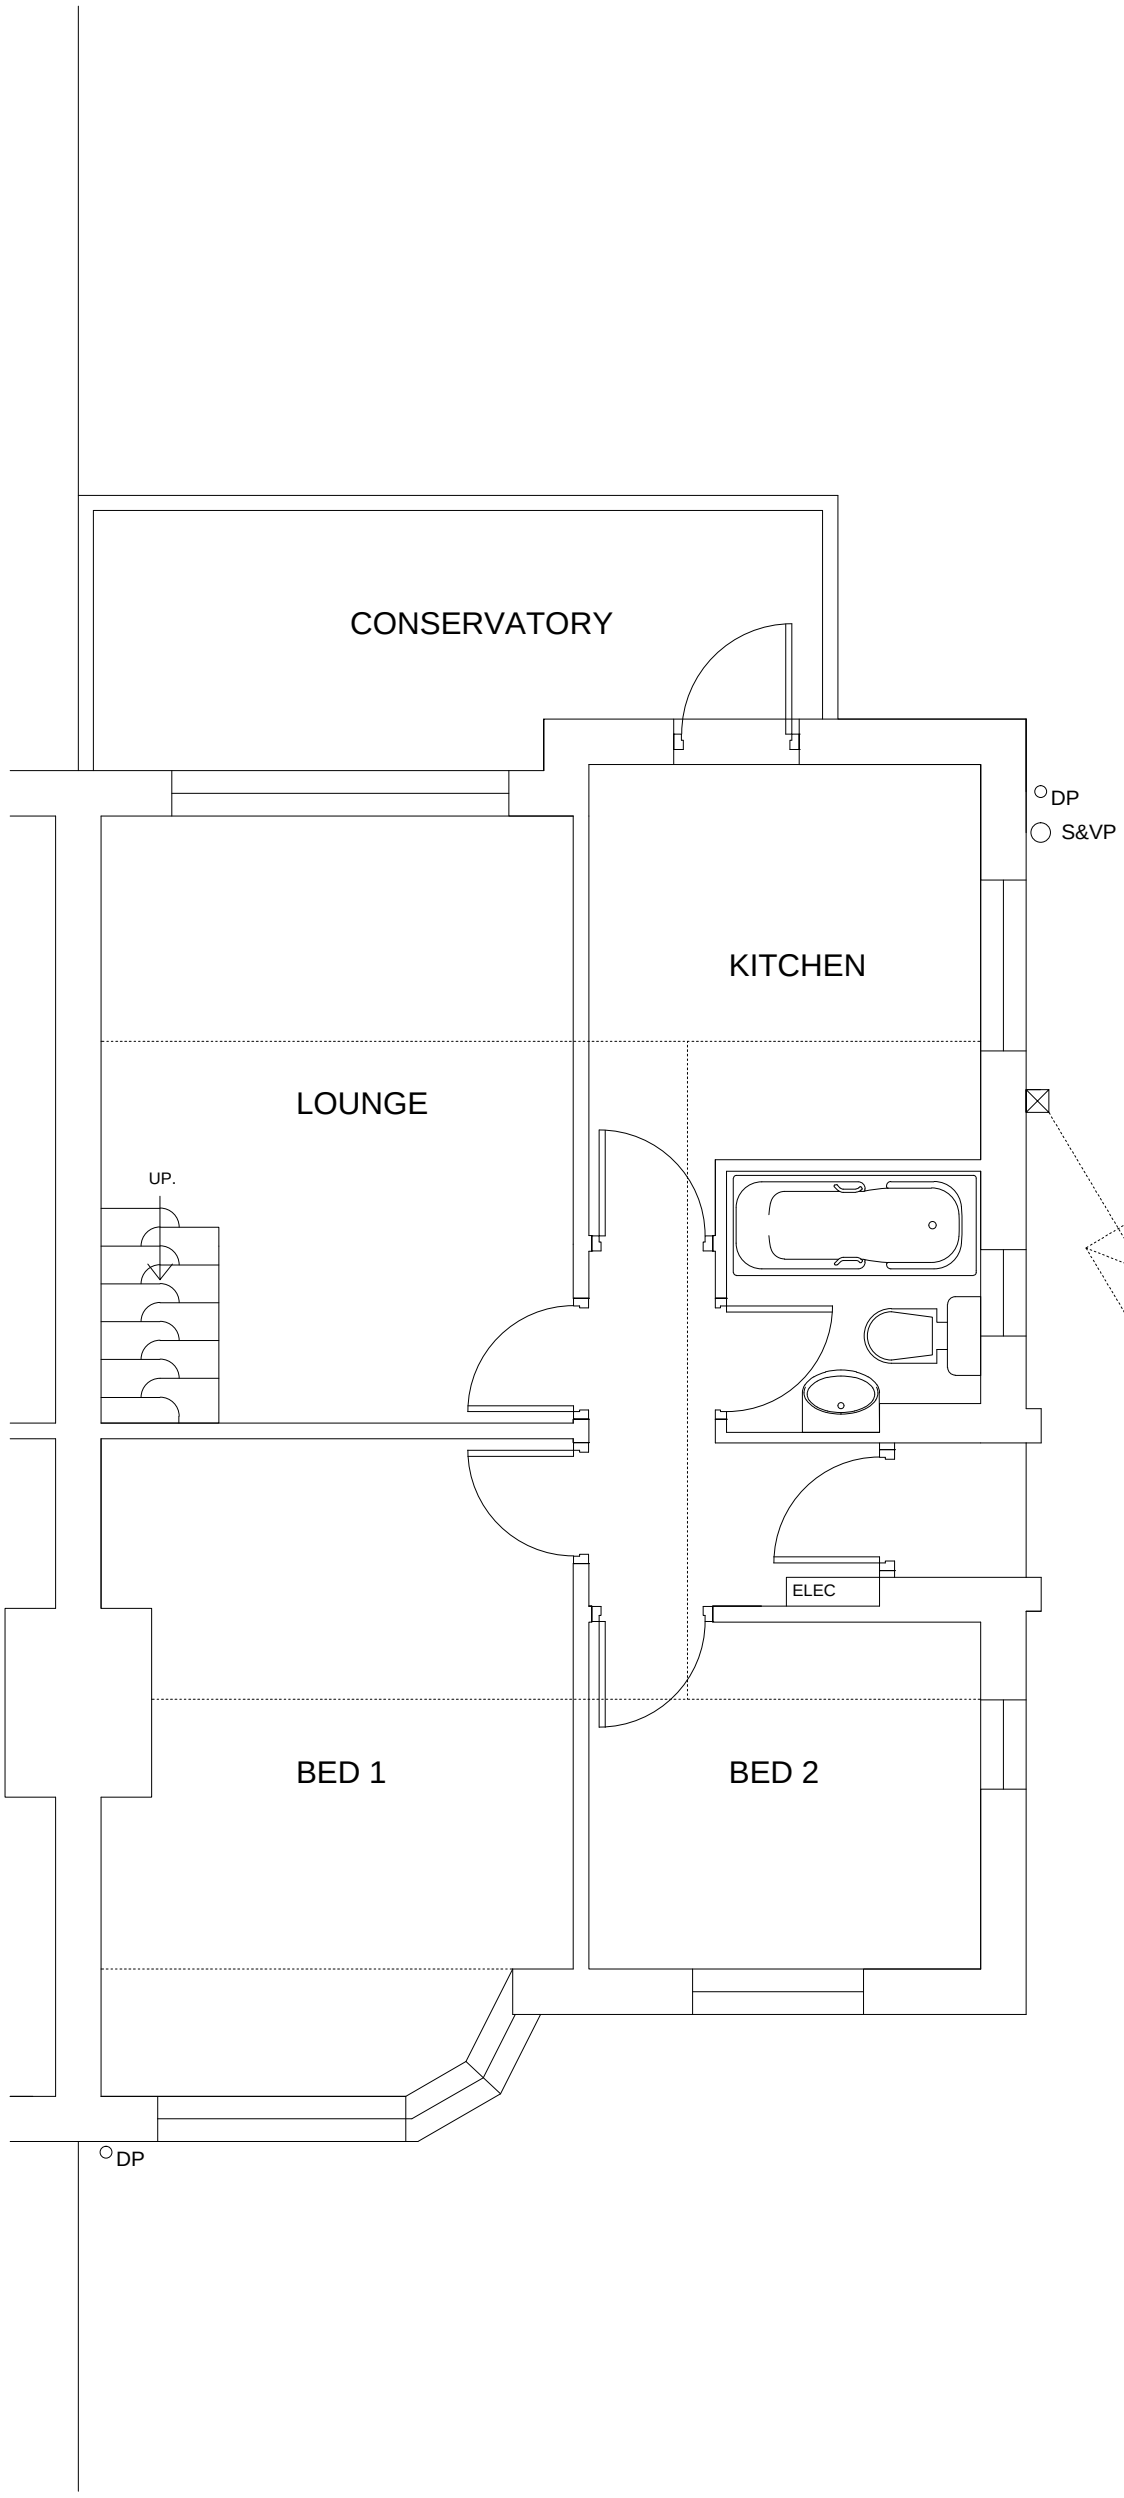


Scale

0 5m

RICS	**Michael Pearce & Associates Ltd** **Chartered Surveyors - Architectural Consultants** **Tel 01903 786839 Mob 07812 195560**	REAR EXTENSION 73 NORTH FARM ROAD, LANCING. BN15 9BX.	DRW NO 1 SCALE 1/50 (A3) EXISTING GROUND FLOOR PLAN