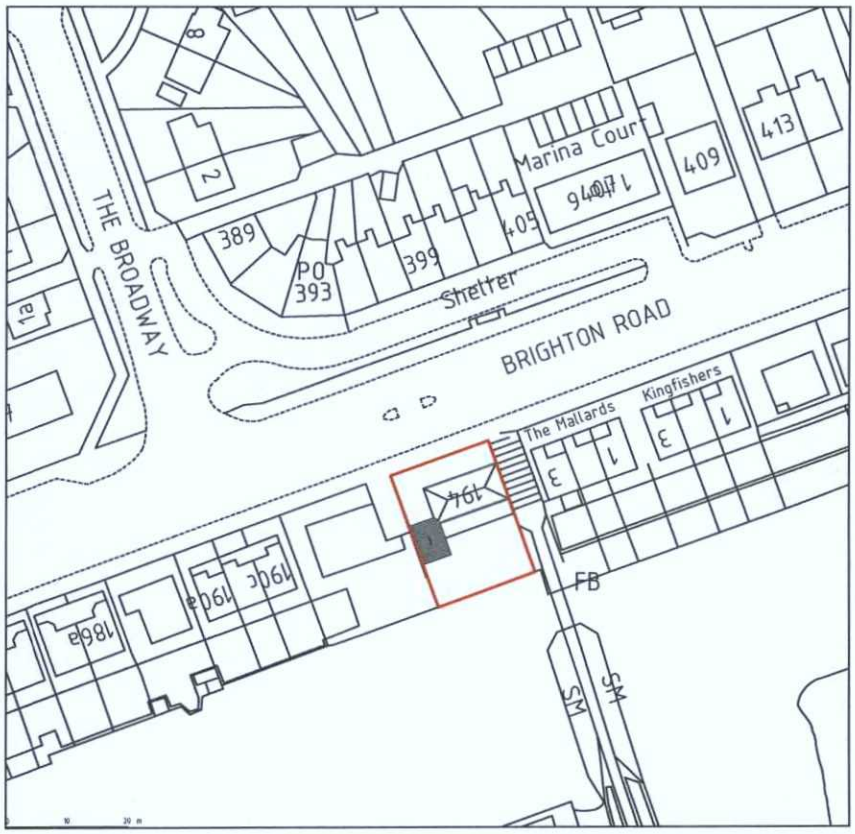


SITE LOCATION PLAN

ADUR & WORTHING
PLANNING SERVICES

PLAN	AWDM/ 1486/15
DATE VALID	14 OCT 2015

SCALE BARS (metres)

0 10 20 30 40 50 60 70 80 90 100

1:1250

N
W E
S

ADDRESS: 194 BRIGHTON ROAD
LANCING

PROJECT: SIDE EXTENSION

Phil Brigly BSc (Hons) MBEng
Building Engineer

email: philbrigly@gmail.com
mob: 07966 578180

partner LABC

SCALE: 1:1250 DATE: October 2015 DRAWING No: PBP03850/02 DRAWING SIZE: A4 210x297mm