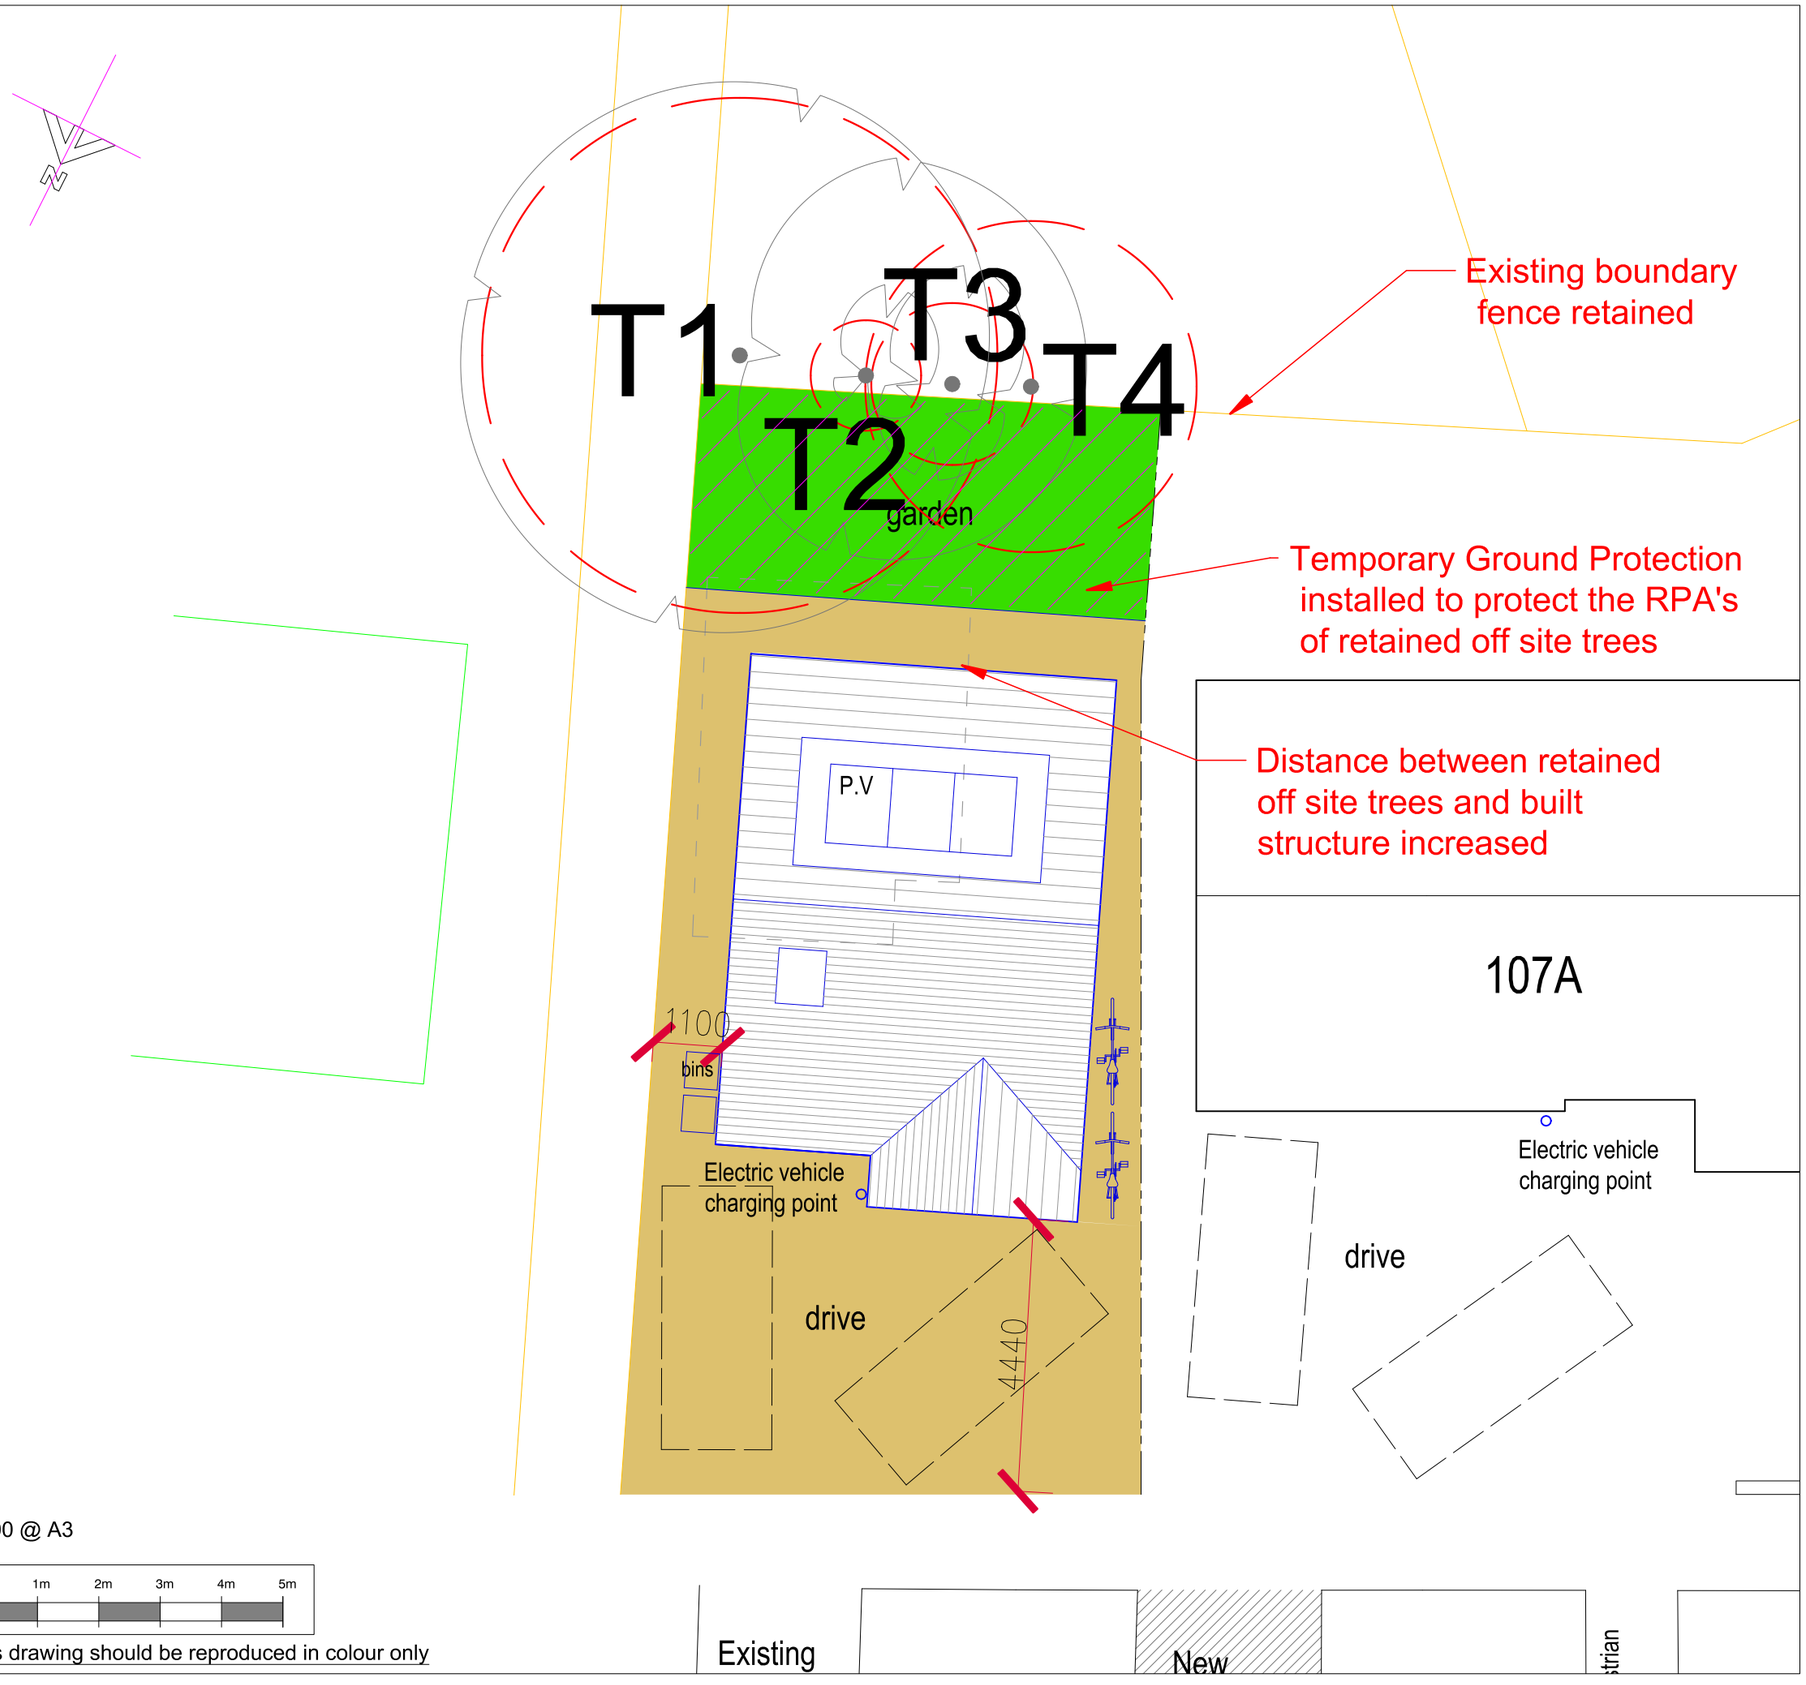

Category C - Trees of low quality with an estimated remaining life expectancy of at least 10 years, or young trees with a stem diameter below 150 mm

Root Protection Area (RPA)

Extent of ground protection during the construction phase

Nicholas Jones Consultants Limited
Independent Professional Arboricultural Consultancy
Office - 01273 858 826
Mobile - 07377 393 897
e-mail info@nicholasjonesconsultants.co.uk

Client's Name
Sinnis Ltd

Job Title
107A Gardner Road, Southwick
West Sussex, BN41 1PN

Drawing Title
Tree Protection Plan

Scale
1:100 @ A3

Drawn
NDJ

Date
09.03.2022

Drg No
NJCL 998_02_090322

Status
INFORMATION

1:100 @ A3

0m 1m 2m 3m 4m 5m

This drawing should be reproduced in colour only