ADUR & WORTHING
BUILDING SERVICES
Application No: AWB 1159/16
Date Received: - 1 AUG 2016

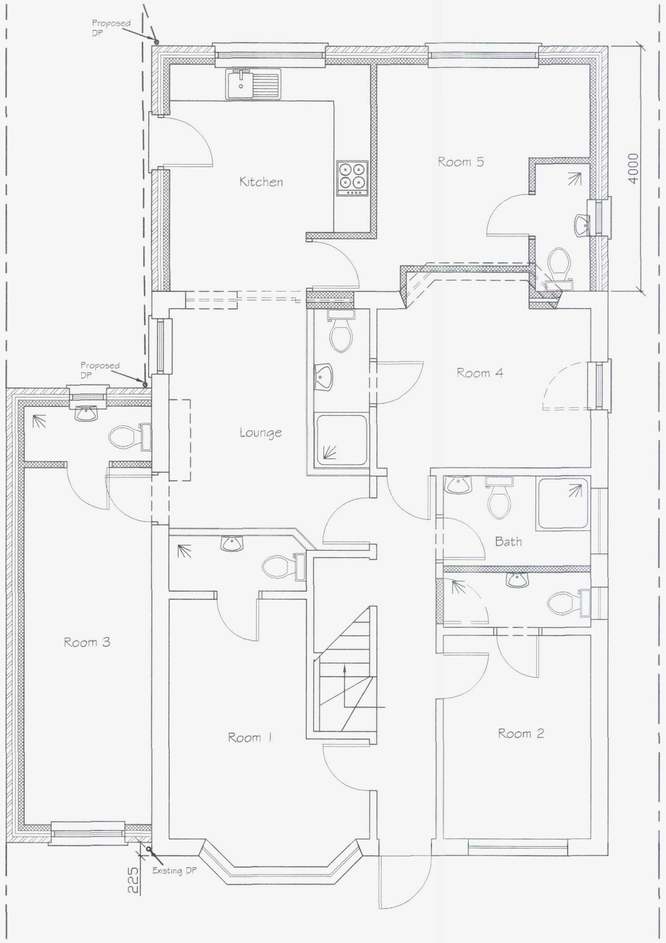

Proposed Ground Floor Plan

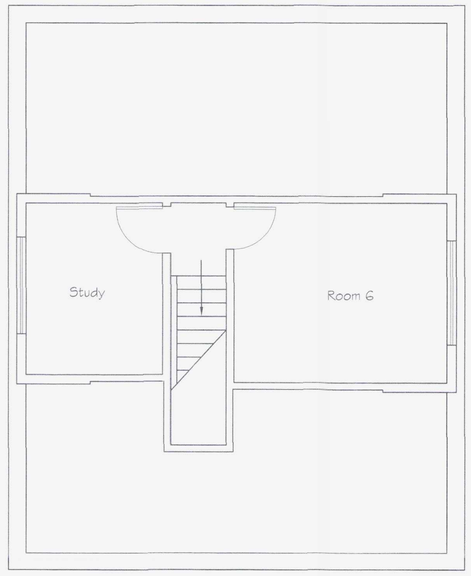

Proposed First Floor Plan

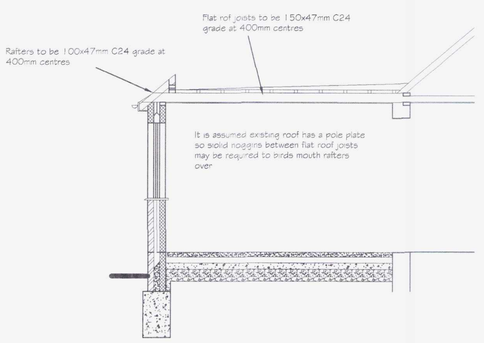

Section Through Rear Extension

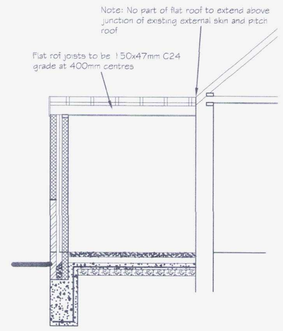

Section Through Side Extensio

0 0.5 1 2 3 4 5 6 7 8 9 10

SCALE 1:50

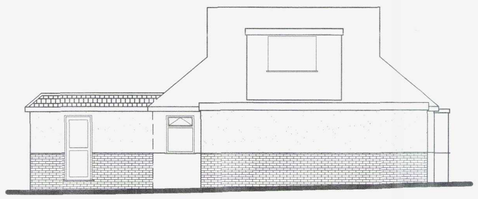

Proposed Side (South) Elevation

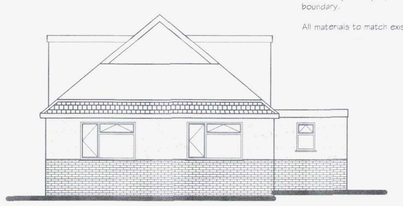

Proposed Rear (West) Elevation

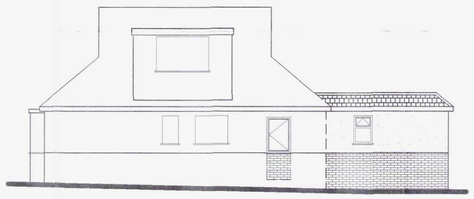

Proposed Side (North) Elevation



Proposed Front (East) Elevation

0 0.5 1 2 3 4 5 6 7 8 9 10

SCALE 1:100

Tony Rogers
Building Consultants
Address: 40 Dawn Crescent, Upper Beeding
West Sussex, BN44 3WH
Telephone: 01903 815225 Fax: 01903 815225

Rev.	Date:	Revision Description:

Client: Mr J Frapposo

Address: 41 Park Avenue
Shoreham
West Sussex
BN43 6PH

Project: Proposed single storey rear and side extension

Scale: 1:50 1:100
Paper Size A1

Date: July 2016

Drawing No: 16/1159/02

Drawn By: AWR

Revision: