DO NOT SCALE FROM THIS DRAWING



South Elevation



East Elevation

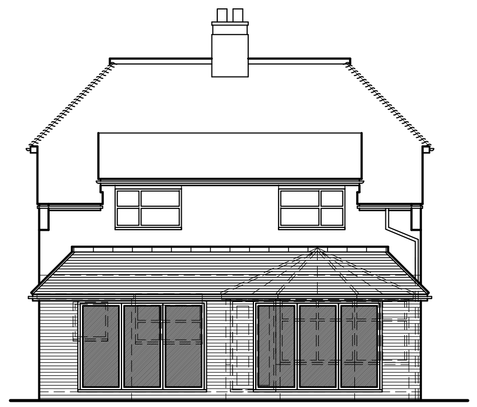

North Elevation

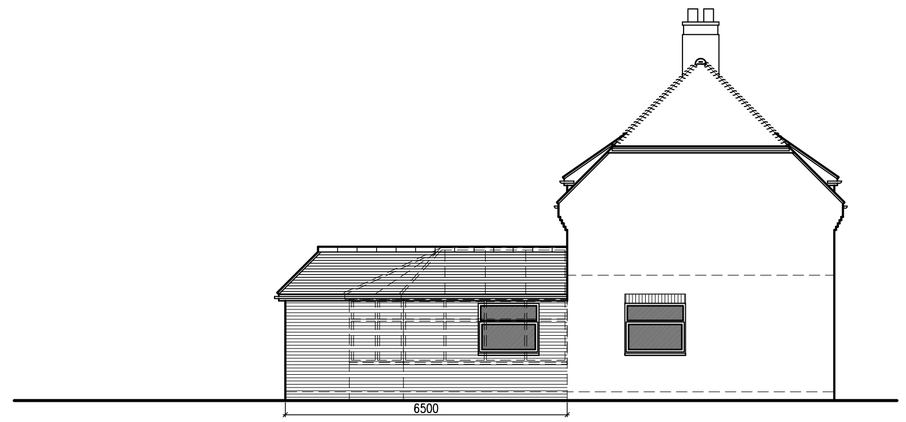

West Elevation

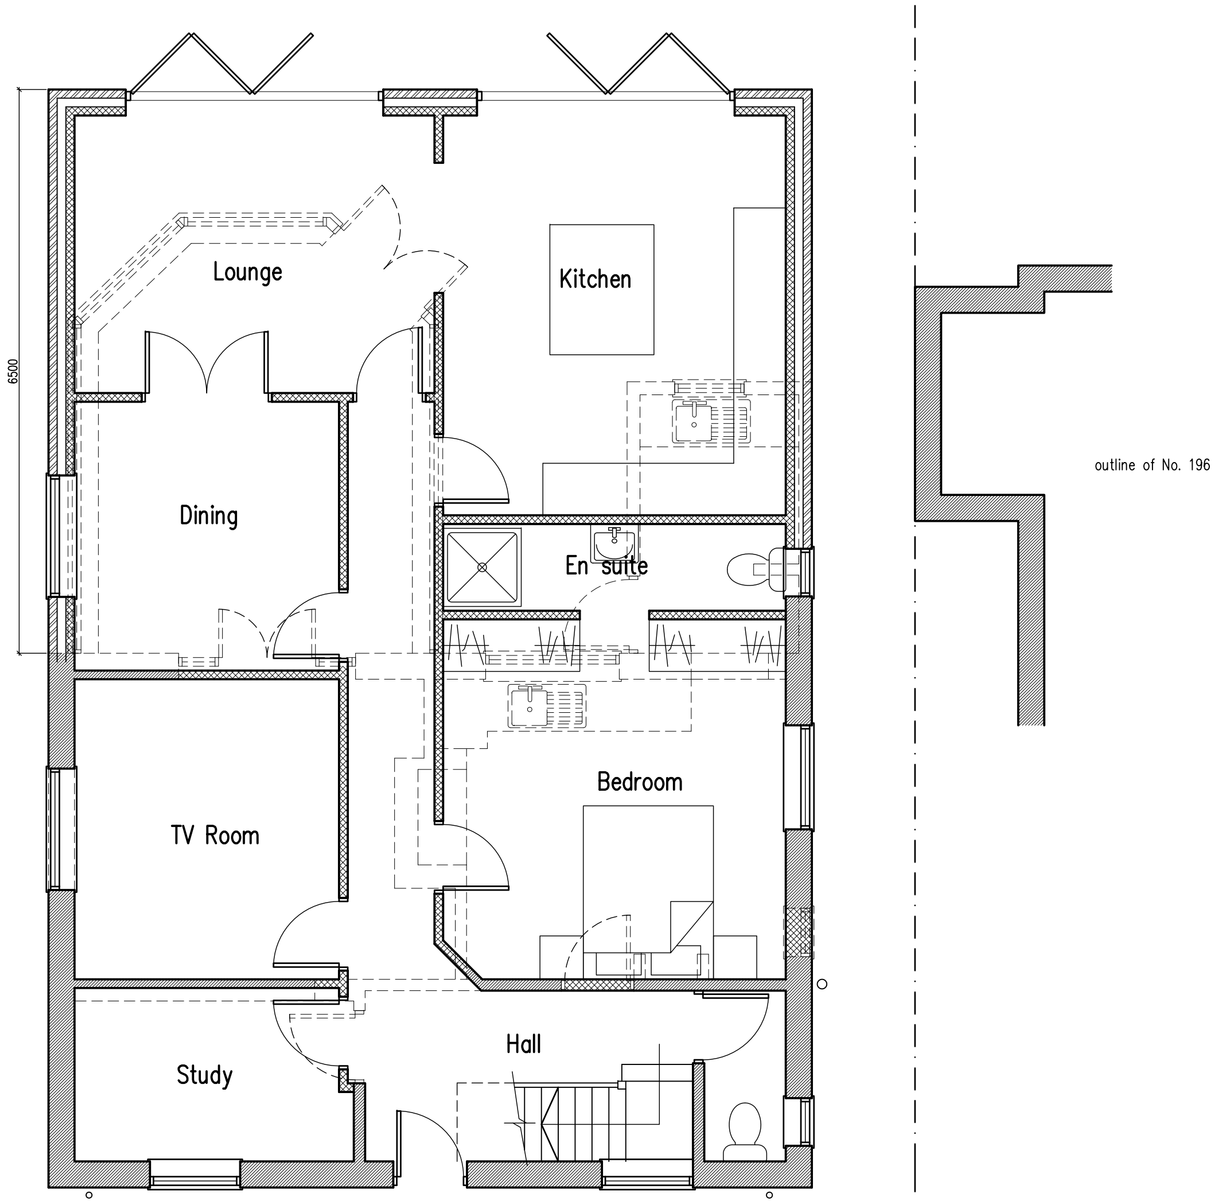

Ground Floor Plan

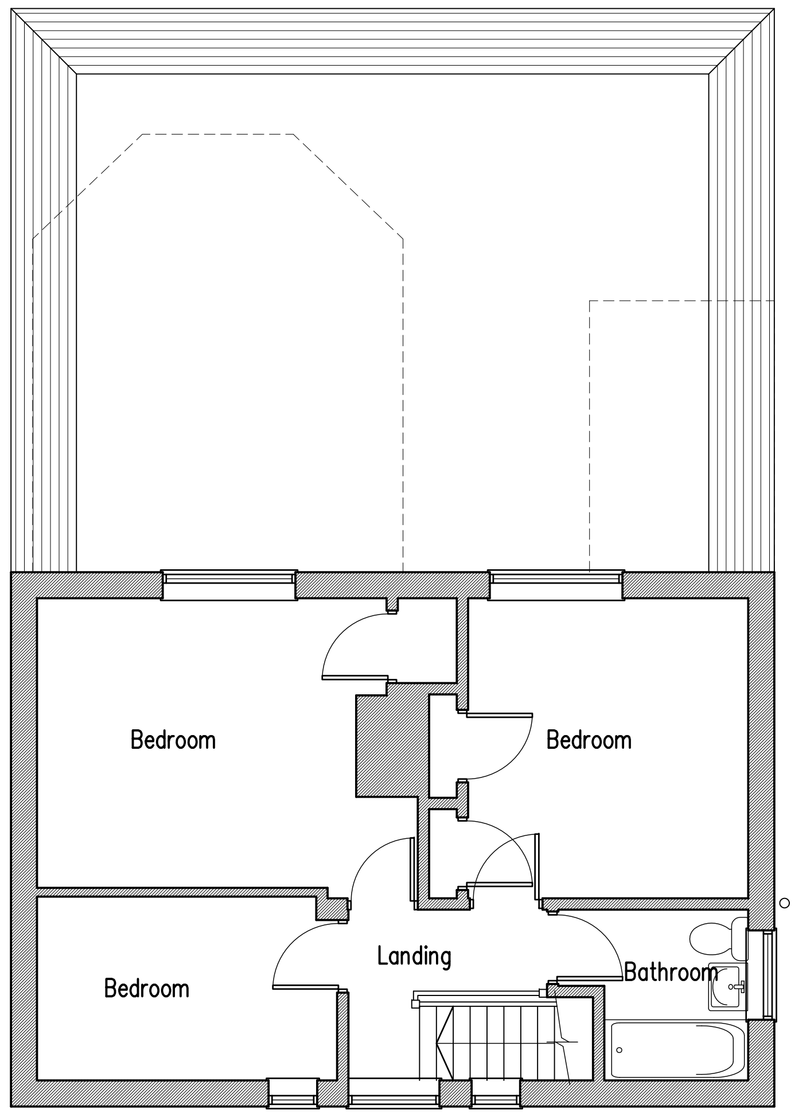

First Floor Plan

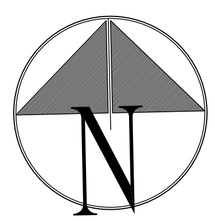

1m 2m 3m 4m 5m 6m 7m 8m 9m 10m
1:50 Scale Bar

1m 2m 3m 4m 5m 6m 7m 8m 9m 10m
1:100 Scale Bar

A	20.01.16	Extension reduced in length & roof redisigned

Proposes Single Storey Rear Extension At: 198 Upper Shoreham Road, Shoreham-By-Sea, West Sussex

rja Planning & Building Consultants Ltd.
1st Floor
10 High Street
Shoreham-By-Sea
West Sussex BN43 5DA
t: 01273 467297 mob: 07971 375739
e: rex@rjapbc.co.uk web: www.rjapbc.co.uk

Chartered Institute of Architectural Technologists

PROJECT: 198 Upper Shoreham Road, Shoreham-By-Sea

DRAWING TITLE: Proposed Floor Plans & Elevations

CLIENT: Mr & Mrs M Draper

DWG NO: 01

REVISION: A

SCALE: 1:50, 1:100 @ A1

DATE: 02.12.15

DRAWN: rex