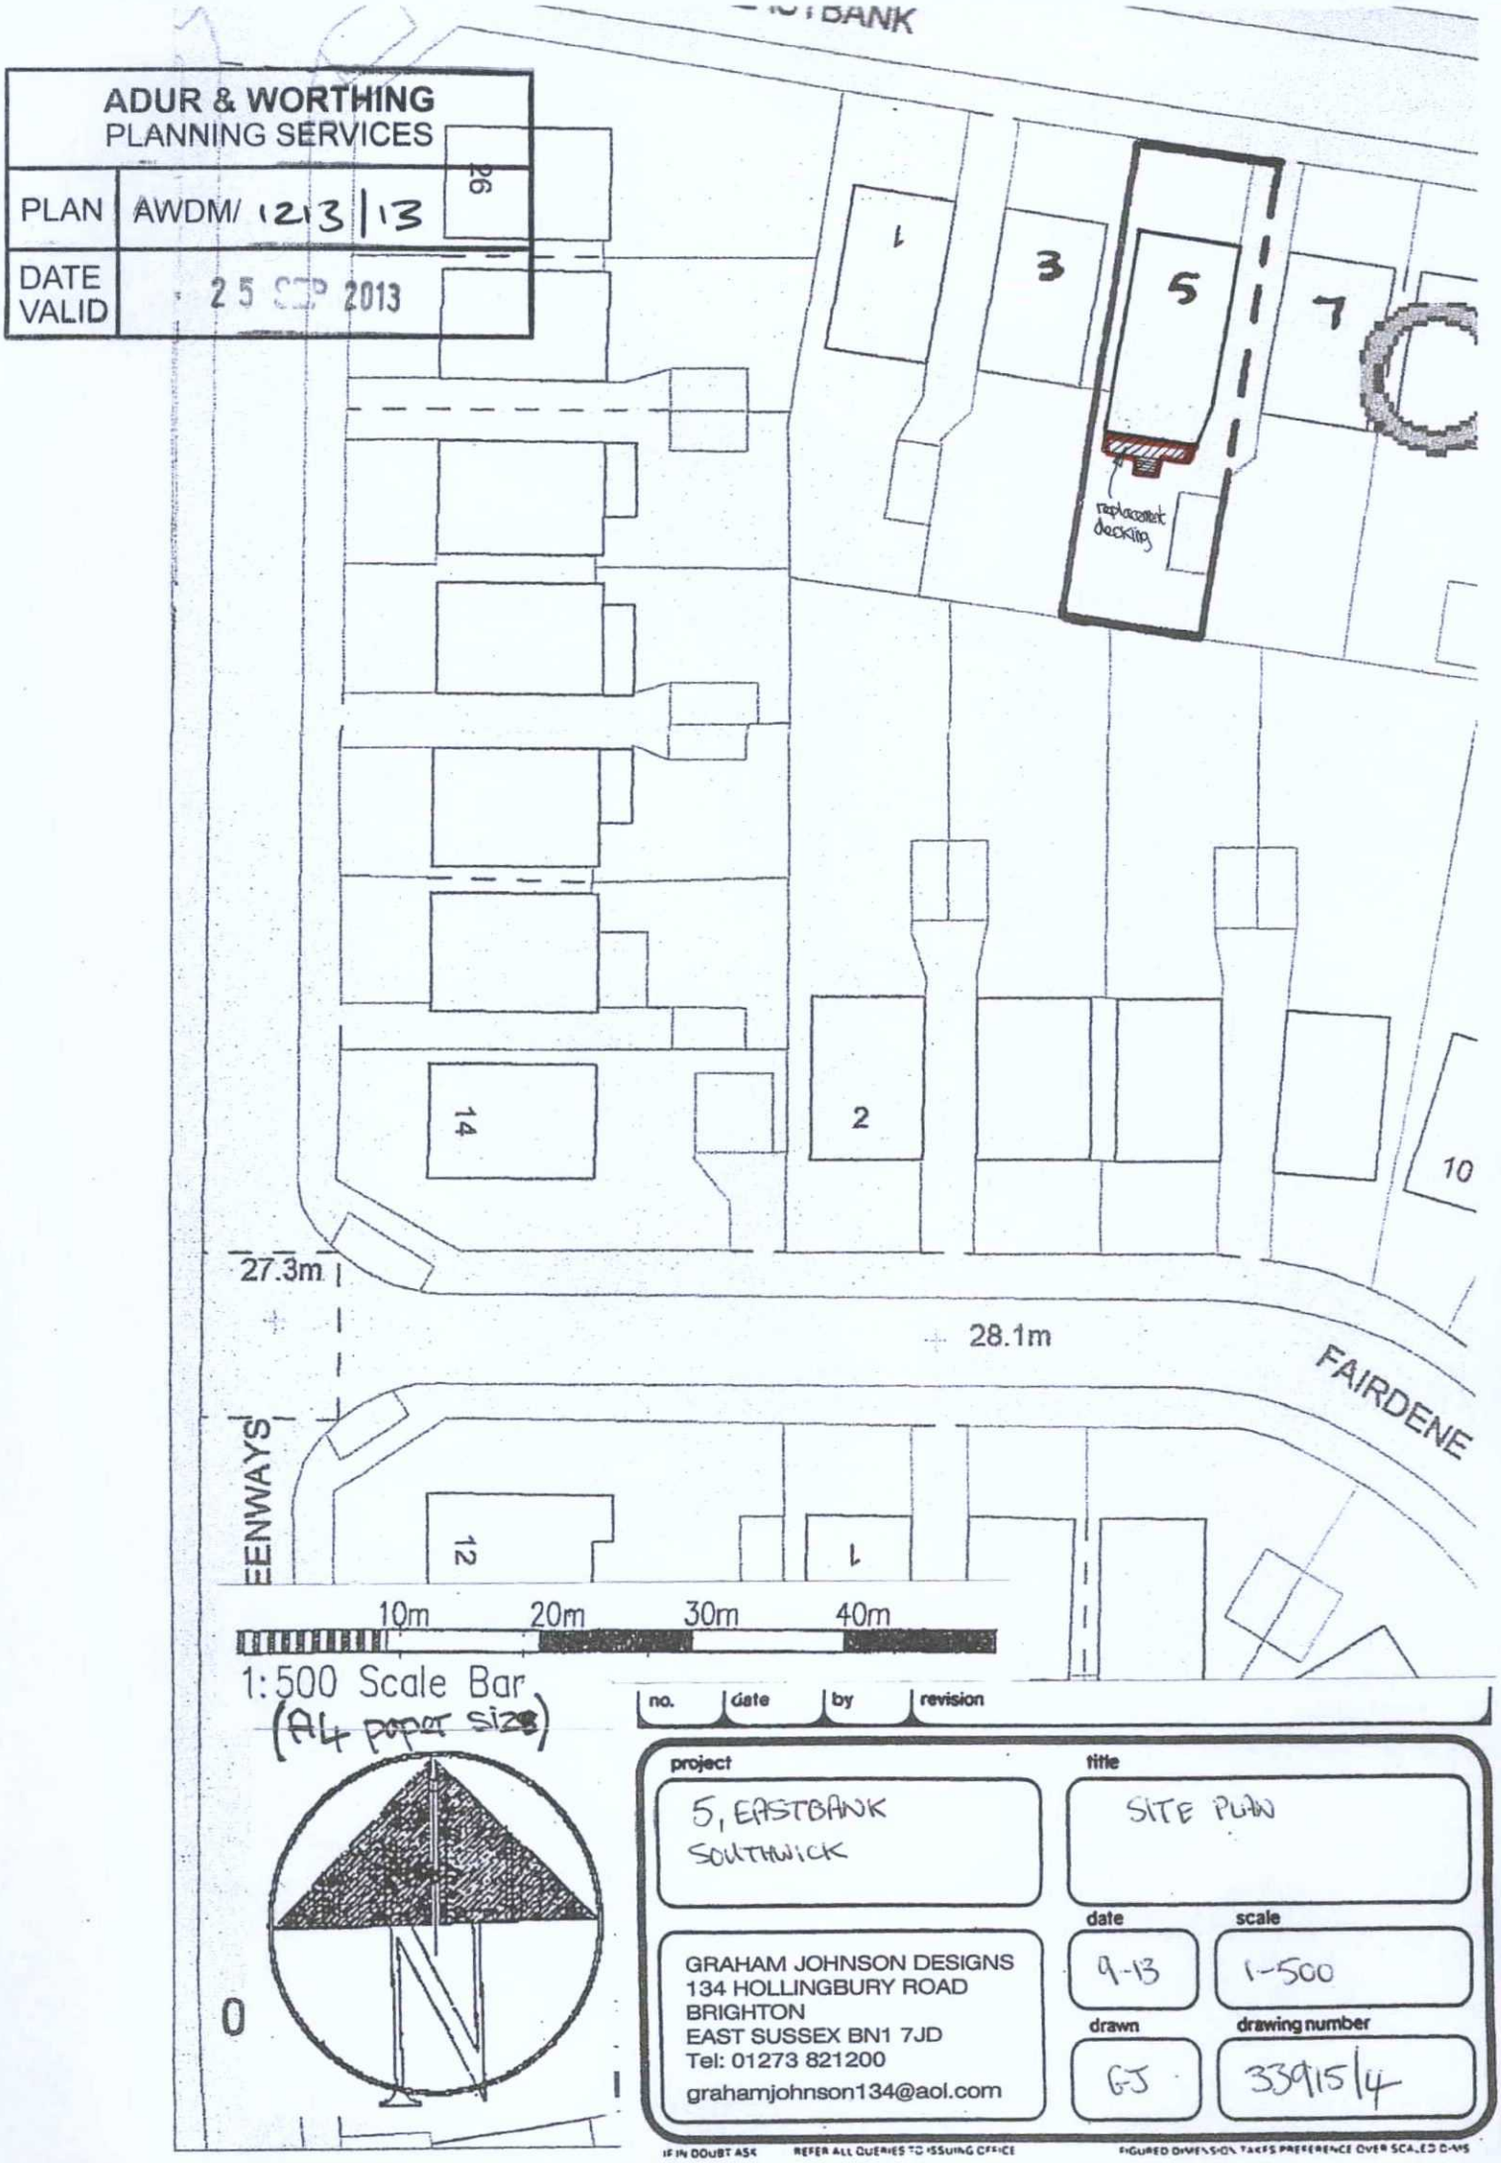
ADUR & WORTHING
PLANNING SERVICES
PLAN AWDM/1213/13
DATE VALID 25 SEP 2013
BANK
1
3
5
7
replacement decking
14
2
10
27.3m
28.1m
FAIRDENE
EENWAYS
12
1
10m 20m 30m 40m
1:500 Scale Bar
(A4 paper size)
N
0
no. date by revision
project
5, EASTBANK
SOUTHWICK
title
SITE PLAN
GRAHAM JOHNSON DESIGNS
134 HOLLINGBURY ROAD
BRIGHTON
EAST SUSSEX BN1 7JD
Tel: 01273 821200
grahamjohnson134@aol.com
date
9-13
scale
1-500
drawn
GJ
drawing number
339/15/4
IF IN DOUBT ASK
REFER ALL QUERIES TO ISSUING OFFICE
FIGURED DIMENSIONS TAKES PREFERENCE OVER SCALED DIMS