amendments				
rev.	date	comment	auth.	chkd.
-	11.05.21	Issued for planning	ACB	GI
A	14.07.21	Issued for planning	ACB	GI
B	20.10.22	Minor material amendments as bubbled	EI	GI
C	22.11.22	Amendment to rear elevation rooflight	EI	GI

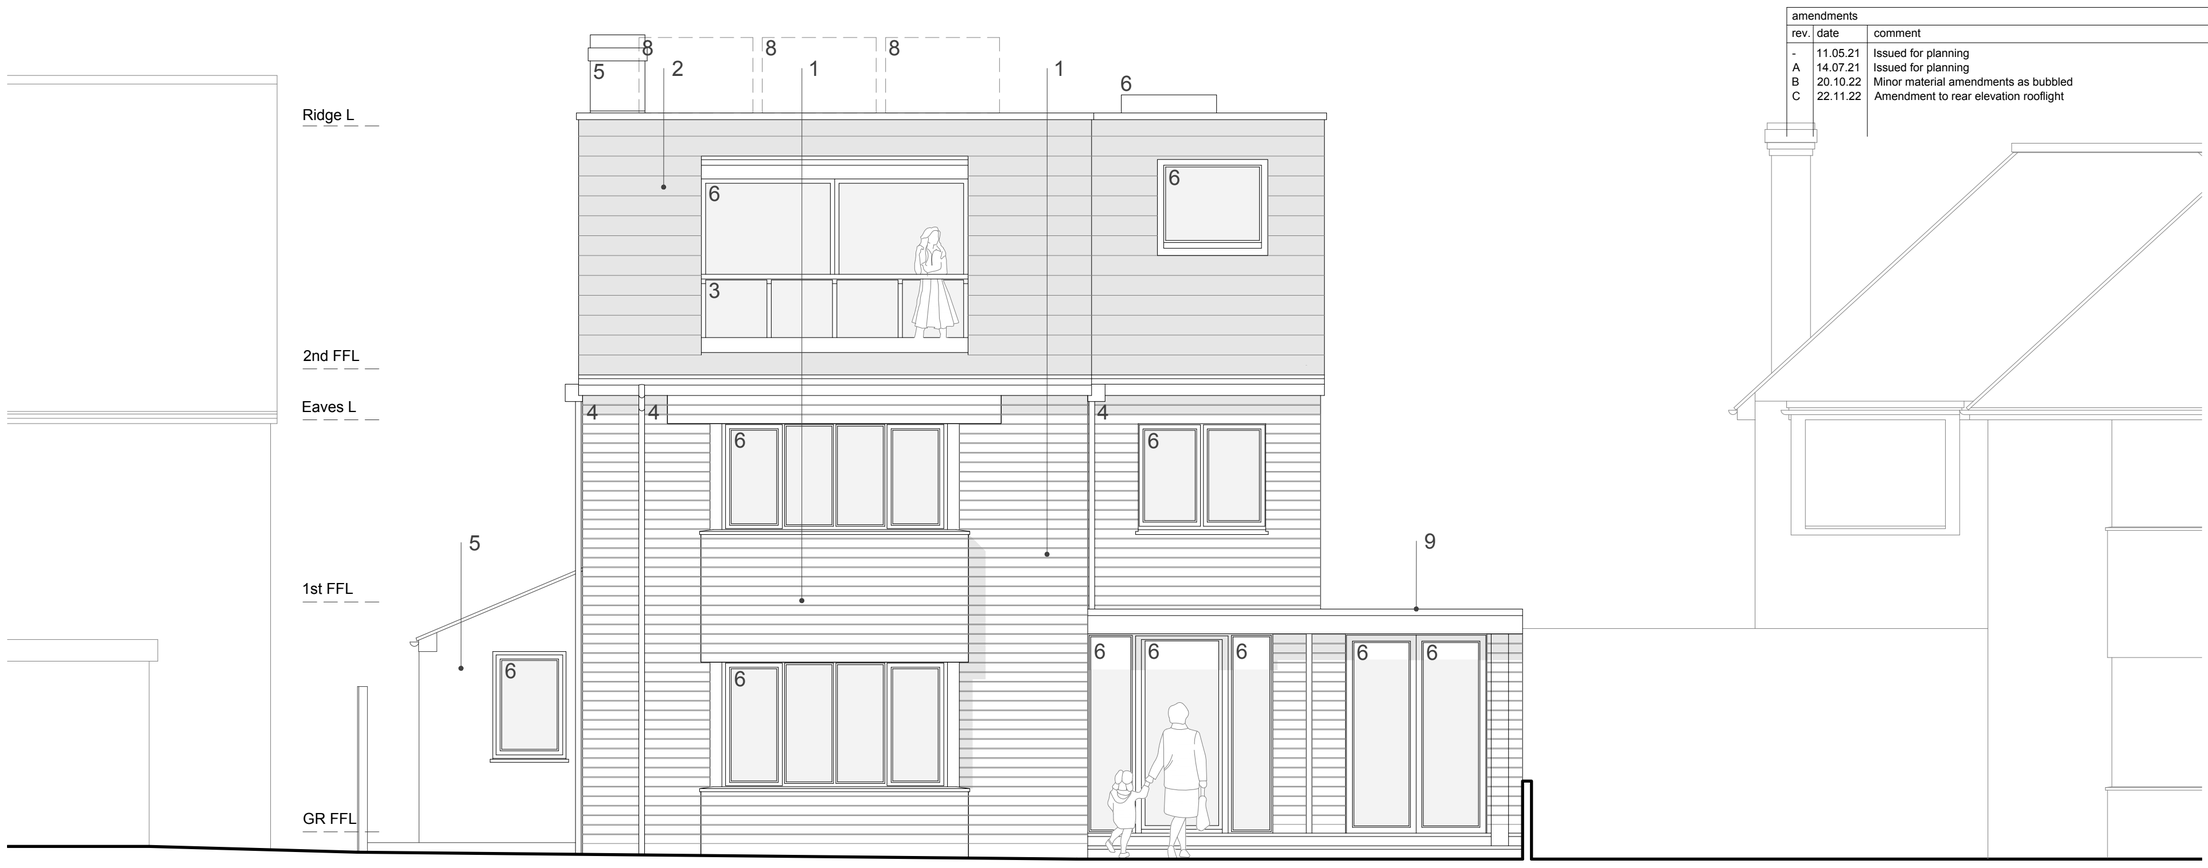

Front Elevation (South) 1:50

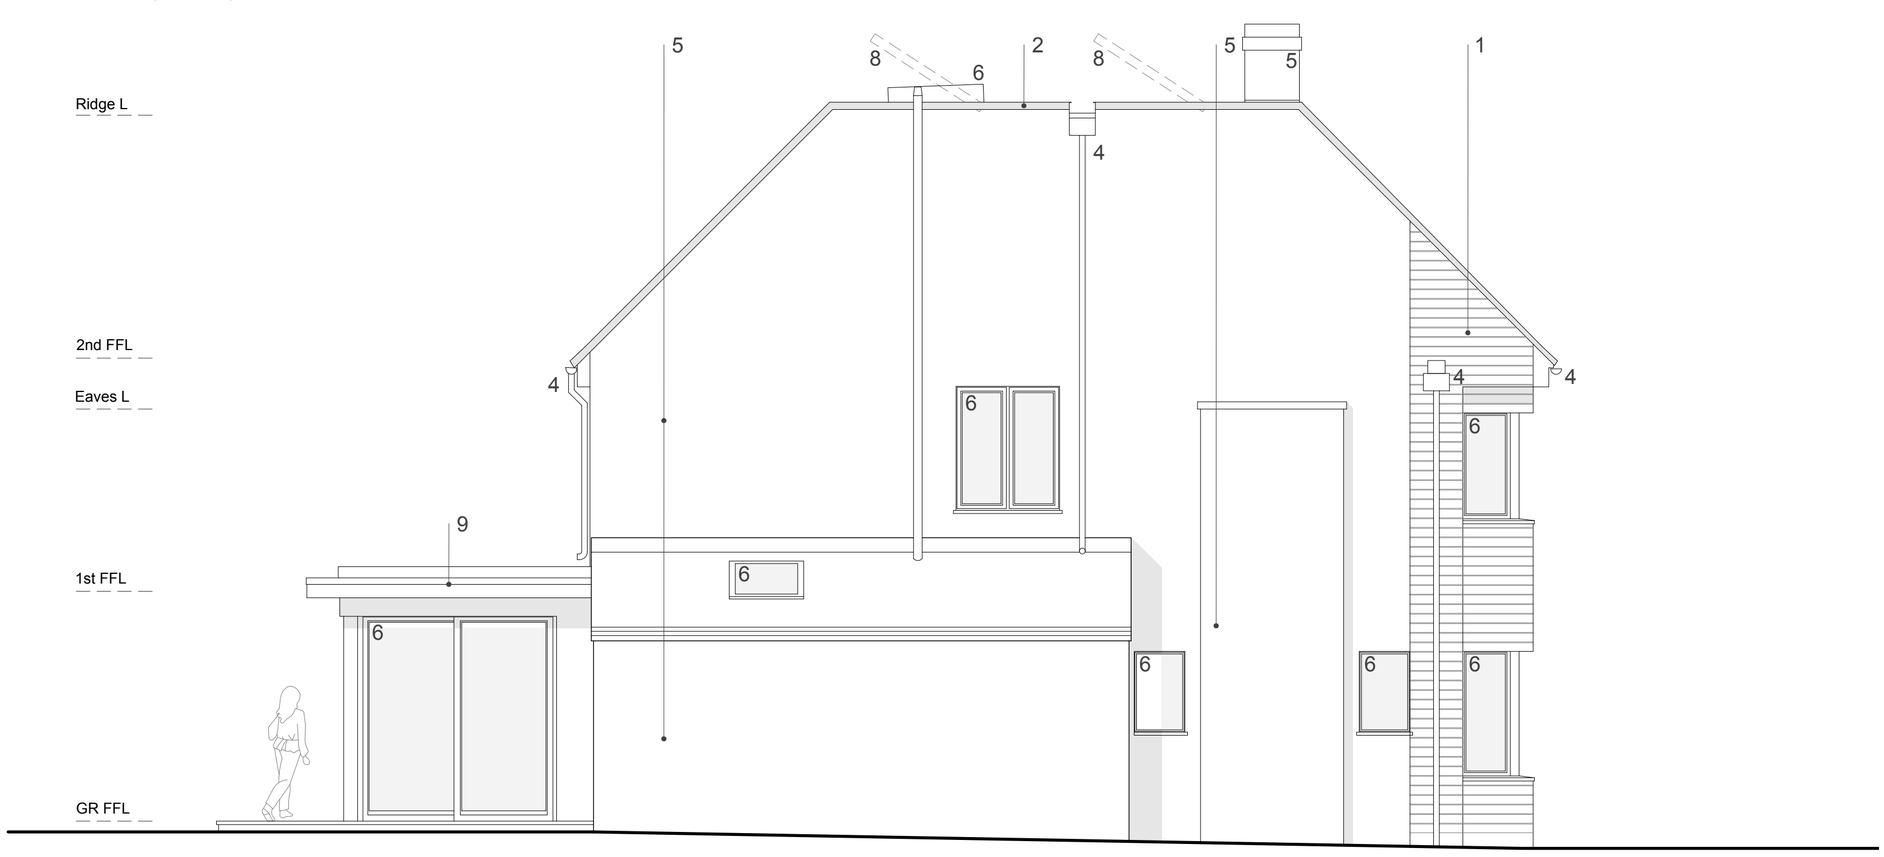

Side Elevation (West) 1:50

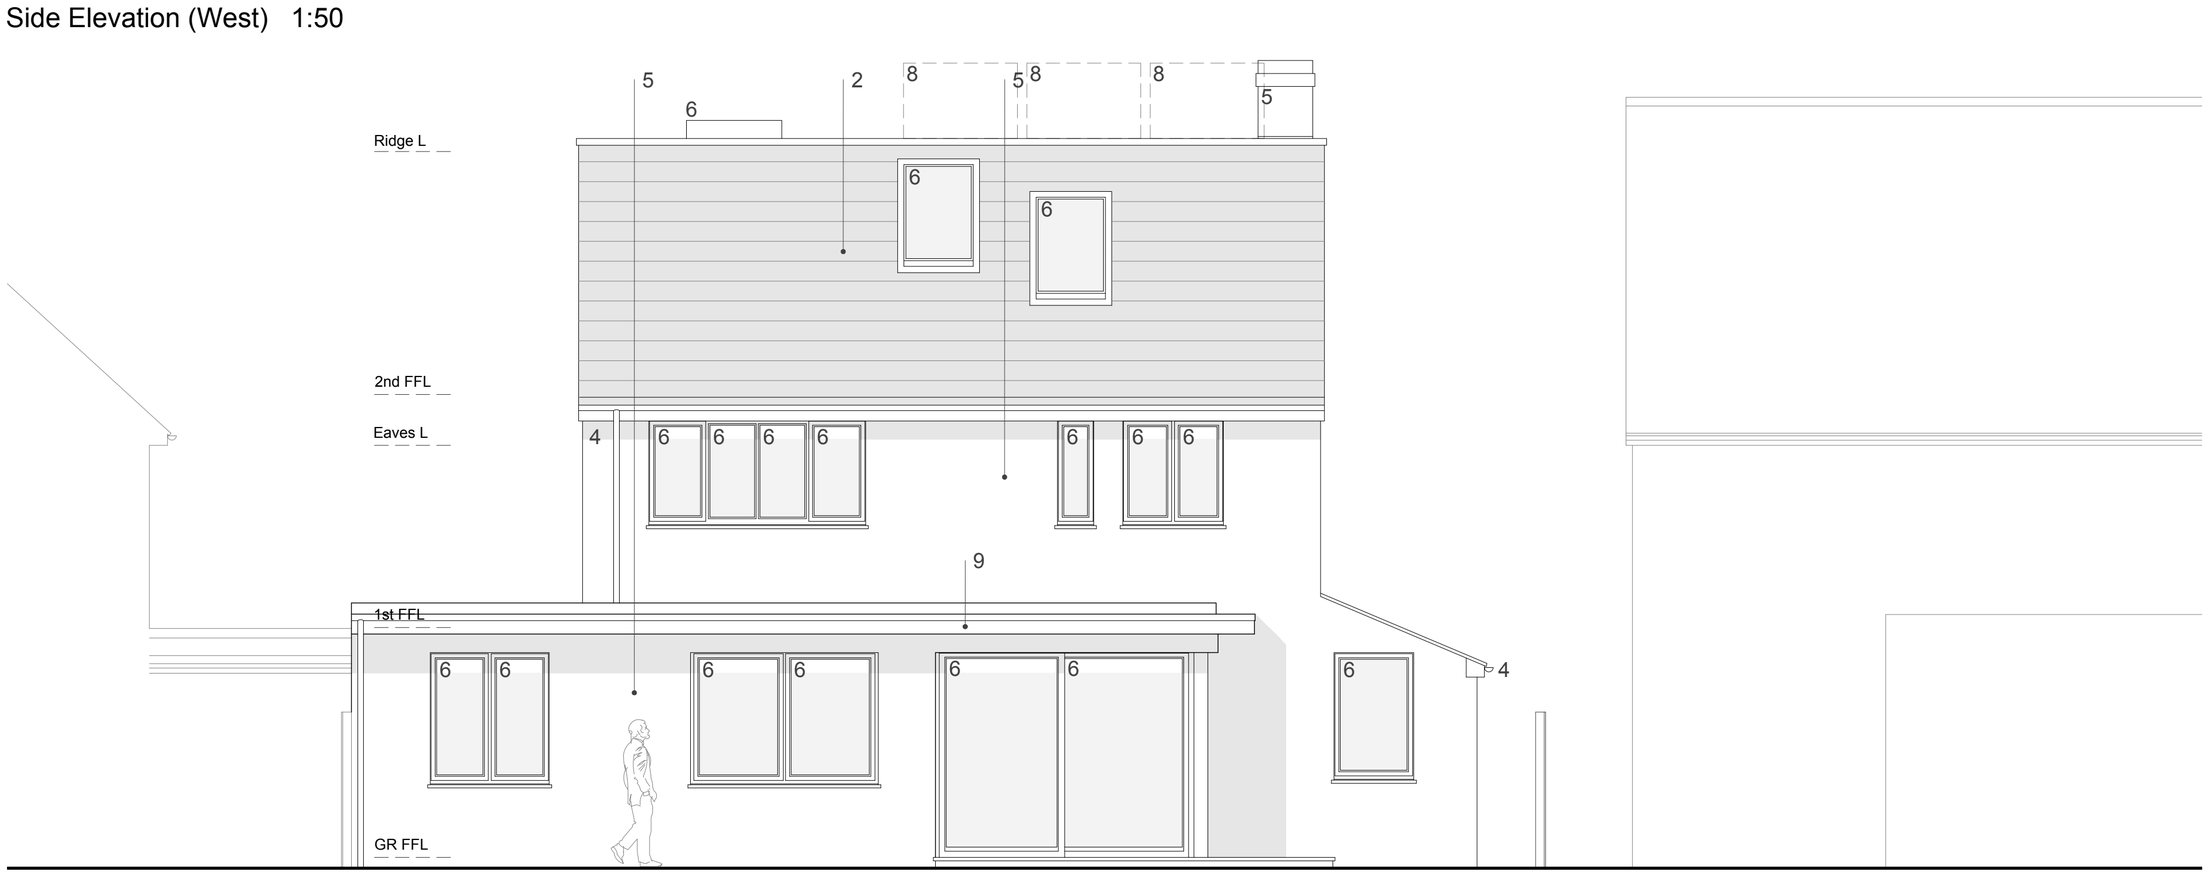

Rear Elevation (North) 1:50

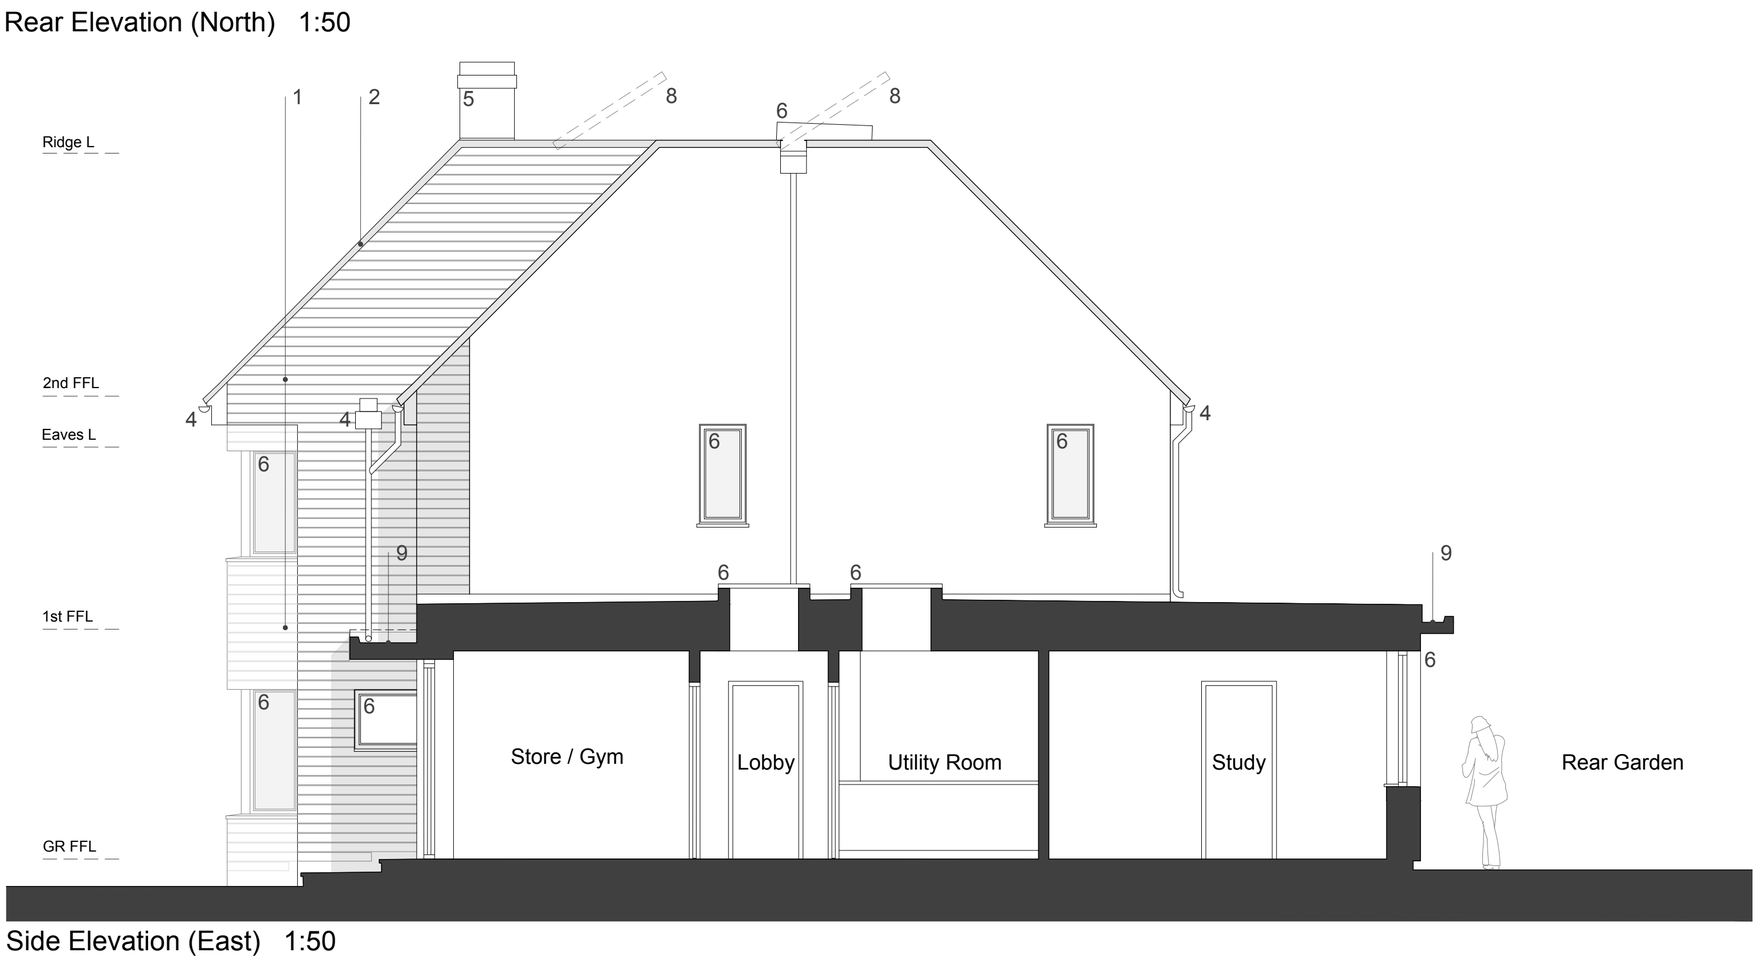

Side Elevation (East) 1:50

KEY

1. Insulated horizontal timber cladding
2. Concrete roof tile
3. Glass balustrade
4. Metal gutters,downpipes and fascias
5. Walls rendered and painted
6. Double glazed composite frame windows/doors/rooflights
7. Canopy
8. Photovoltaic Panels

0 1 2 3 4 5

scale in metres 1:50

client	drawing number	revision
Mr and Mrs Addison	0625.PL.004	C
project	**drawing title**	
125 Old Fort Road Shoreham by Sea -	Proposed Elevations Planning	

drawn by	checked by	riba work stage	date	scale/original sheet size
ACB	GI	3	July '21	1:50 @ A1

www.abir.co.uk studio@abirarchitects.co.uk
Unit 1, Beta House, St John's Road, Hove, BN3 2FX, United Kingdom
Hove +44 (0)1273 724 384
Company No 06877117 VAT No 971 4147 17

© ABIR Architects Ltd. Check all dimensions on site before work is undertaken. All goods, materials and workmanship to conform with current building regulations, BSS and COP's.

ABIR architects

RIBA Chartered Practice