No dimensions to be scaled from drawing except for planning purposes.

The contractor should check all dimensions on site.

It is the contractors responsibility to ensure compliance with Building Regulations.

C.D.M. Regs. 2015. The Client is advised of his responsibilities to appoint a Planning Supervisor under these Regs. All works to comply with the C.D.M. Regs. 2015.

The Party Wall Act. 1996 The property owner is advised of the requirements of the Act, & the requirement to serve a Party Wall Notice on any adjoining owners as required under the act.

REVISIONS:

.



ELEVATION IN DIRECTION A EAST ELEVATION
EXISTING ELEVATION
Scale 1:50

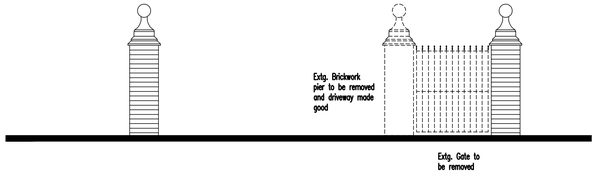

ELEVATION IN DIRECTION A EAST ELEVATION
PROPOSED ELEVATION
Scale 1:50

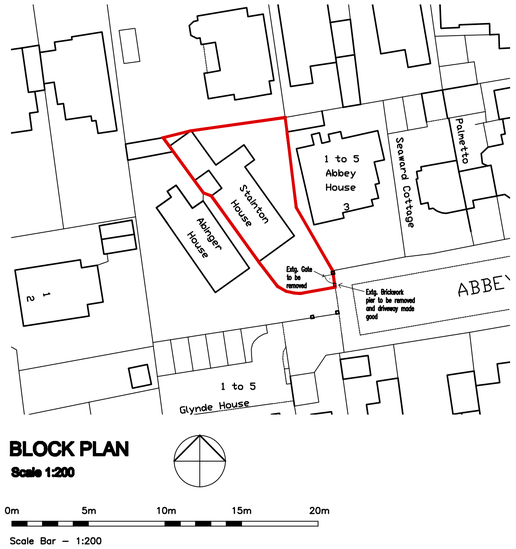

BLOCK PLAN
Scale 1:200

0m 5m 10m 15m 20m

Scale Bar – 1:200

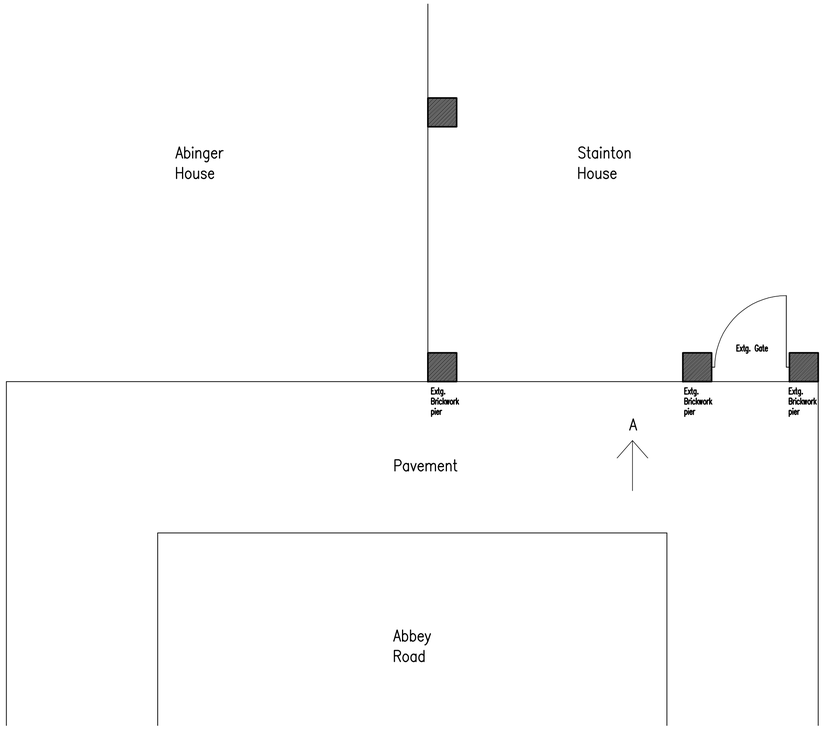

EXISTING FLOOR PLAN
Scale 1:50

0m 5m 10m

Scale Bar – 1:50

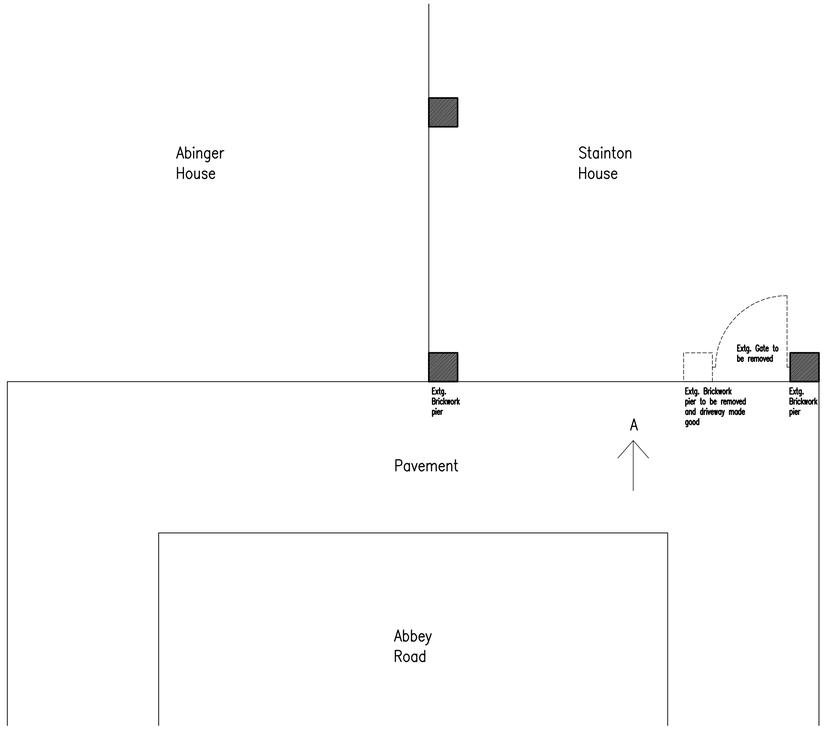

PROPOSED FLOOR PLAN
Scale 1:50

ADCS
Architectural Design
Computer Services

30 Foxley Lane
Worthing
West Sussex
BN13 3AD
Tel: 01903 260701
E-mail:
adcs@sky.com

Client

DR S. O'DONNELL

Project PROPOSED EXTERNAL ALTERATIONS
STAINTON HOUSE, ABBEY ROAD,
WORTHING
WEST SUSSEX BN11 3RW

Drawing

EXISTING & PROPOSED
FLOOR PLANS & ELEVATIONS

Scale	Date	Drawn
1:50 @ A1	20.06.25	TP

Drawing No. **Revision**

1647/P01