LOCATION PLAN. SCALE 1:1250

N

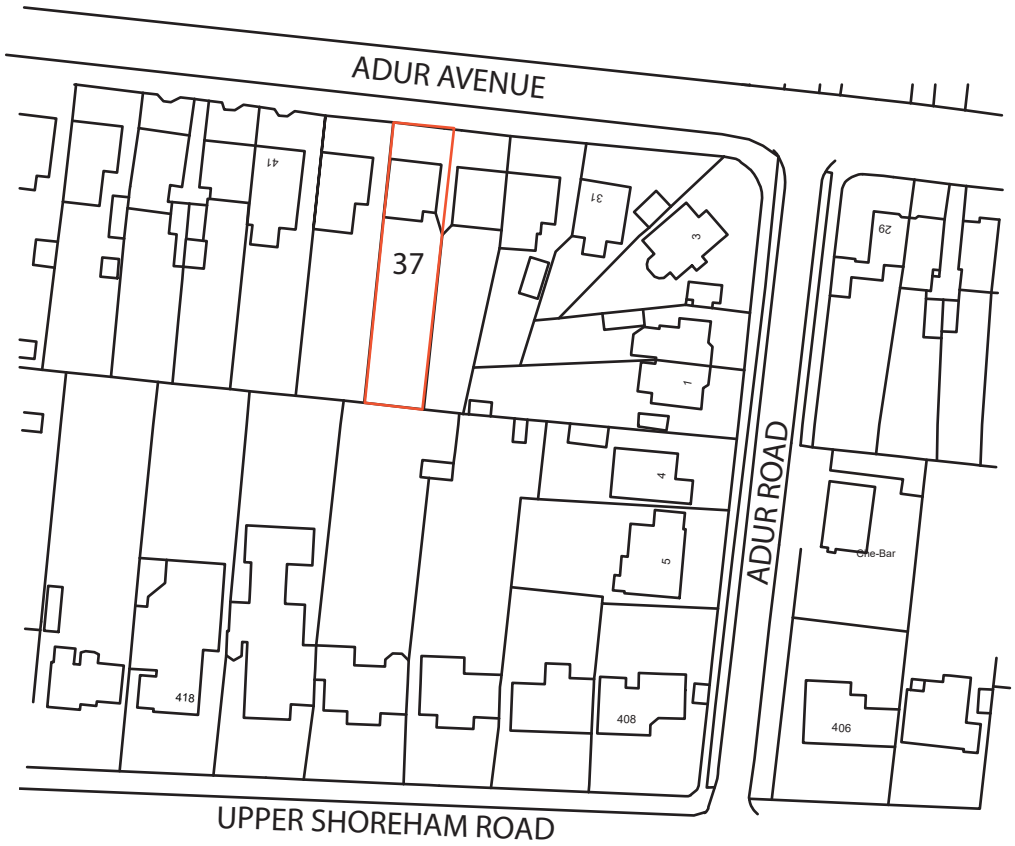

© copyright

ED63 ELEMENTAL DESIGN	elementaldesign63@gmail.com 07799 402 870 07754 093 904	37 ADUR AVENUE SHOREHAM BY SEA			**Drawing Title:** **LOCATION PLAN**		1:1250 Scale Bar 10m 20m 30m 40m
		LOCATION PLAN	**SCALE**	**1:1250** **A4**	Drawing No.-**37AA.LP**	Rev:	**Drawn by - A.Ramus** **Date: 08-03-2022**