T.P. OFFICE COPY

BOROUGH OF WORTHING
DEPOSITED 21.7.08
TP REF NO.
WB/08/0772/FUL

WORTHING BOROUGH COUNCIL
15 SEP 2008
CONSENT GRANTED
SUBJECT TO CONDITIONS




· SOUTH ·

· NORTH ·

· PROPOSED ELEVATIONS ·

Note:
External finishes of proposed extension to match materials of existing house.

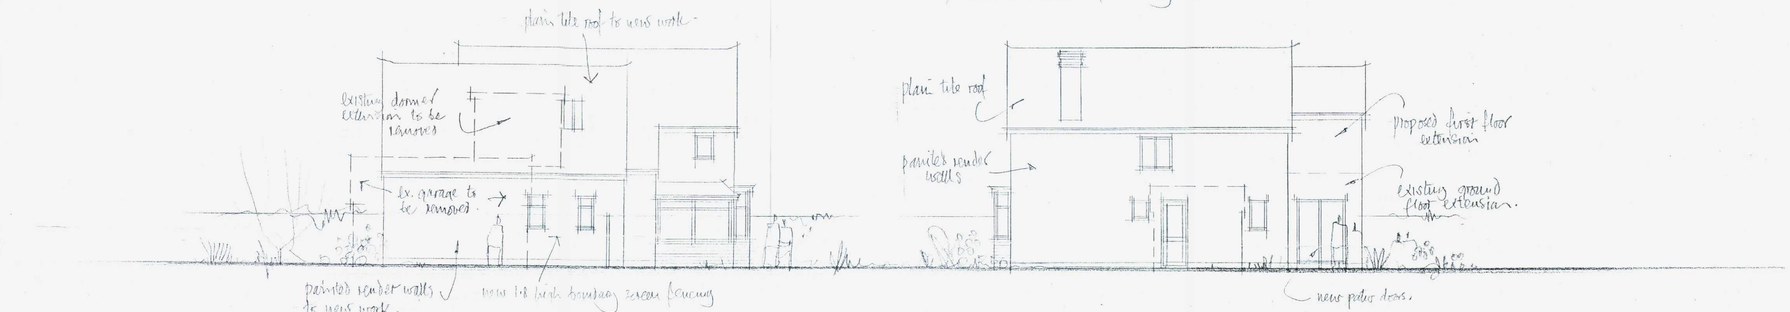

· WEST ·

· EAST ·

Michael G. Warner. D.I.D.A.	client	project	scale	date	drawing no.
	Mr J. Wilson & Client	54 Ilkeston Avenue, Worthing.	1:100	18.7.08	7445

The contractor should check all dimensions on site. It is the contractors responsibility to ensure compliance with Building Regulations.

James P. Maginnis DS(UK) 030515