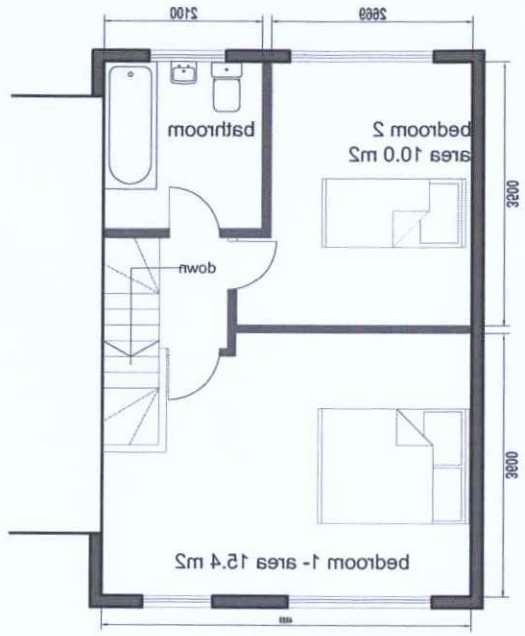

FIRST FLOOR PLAN

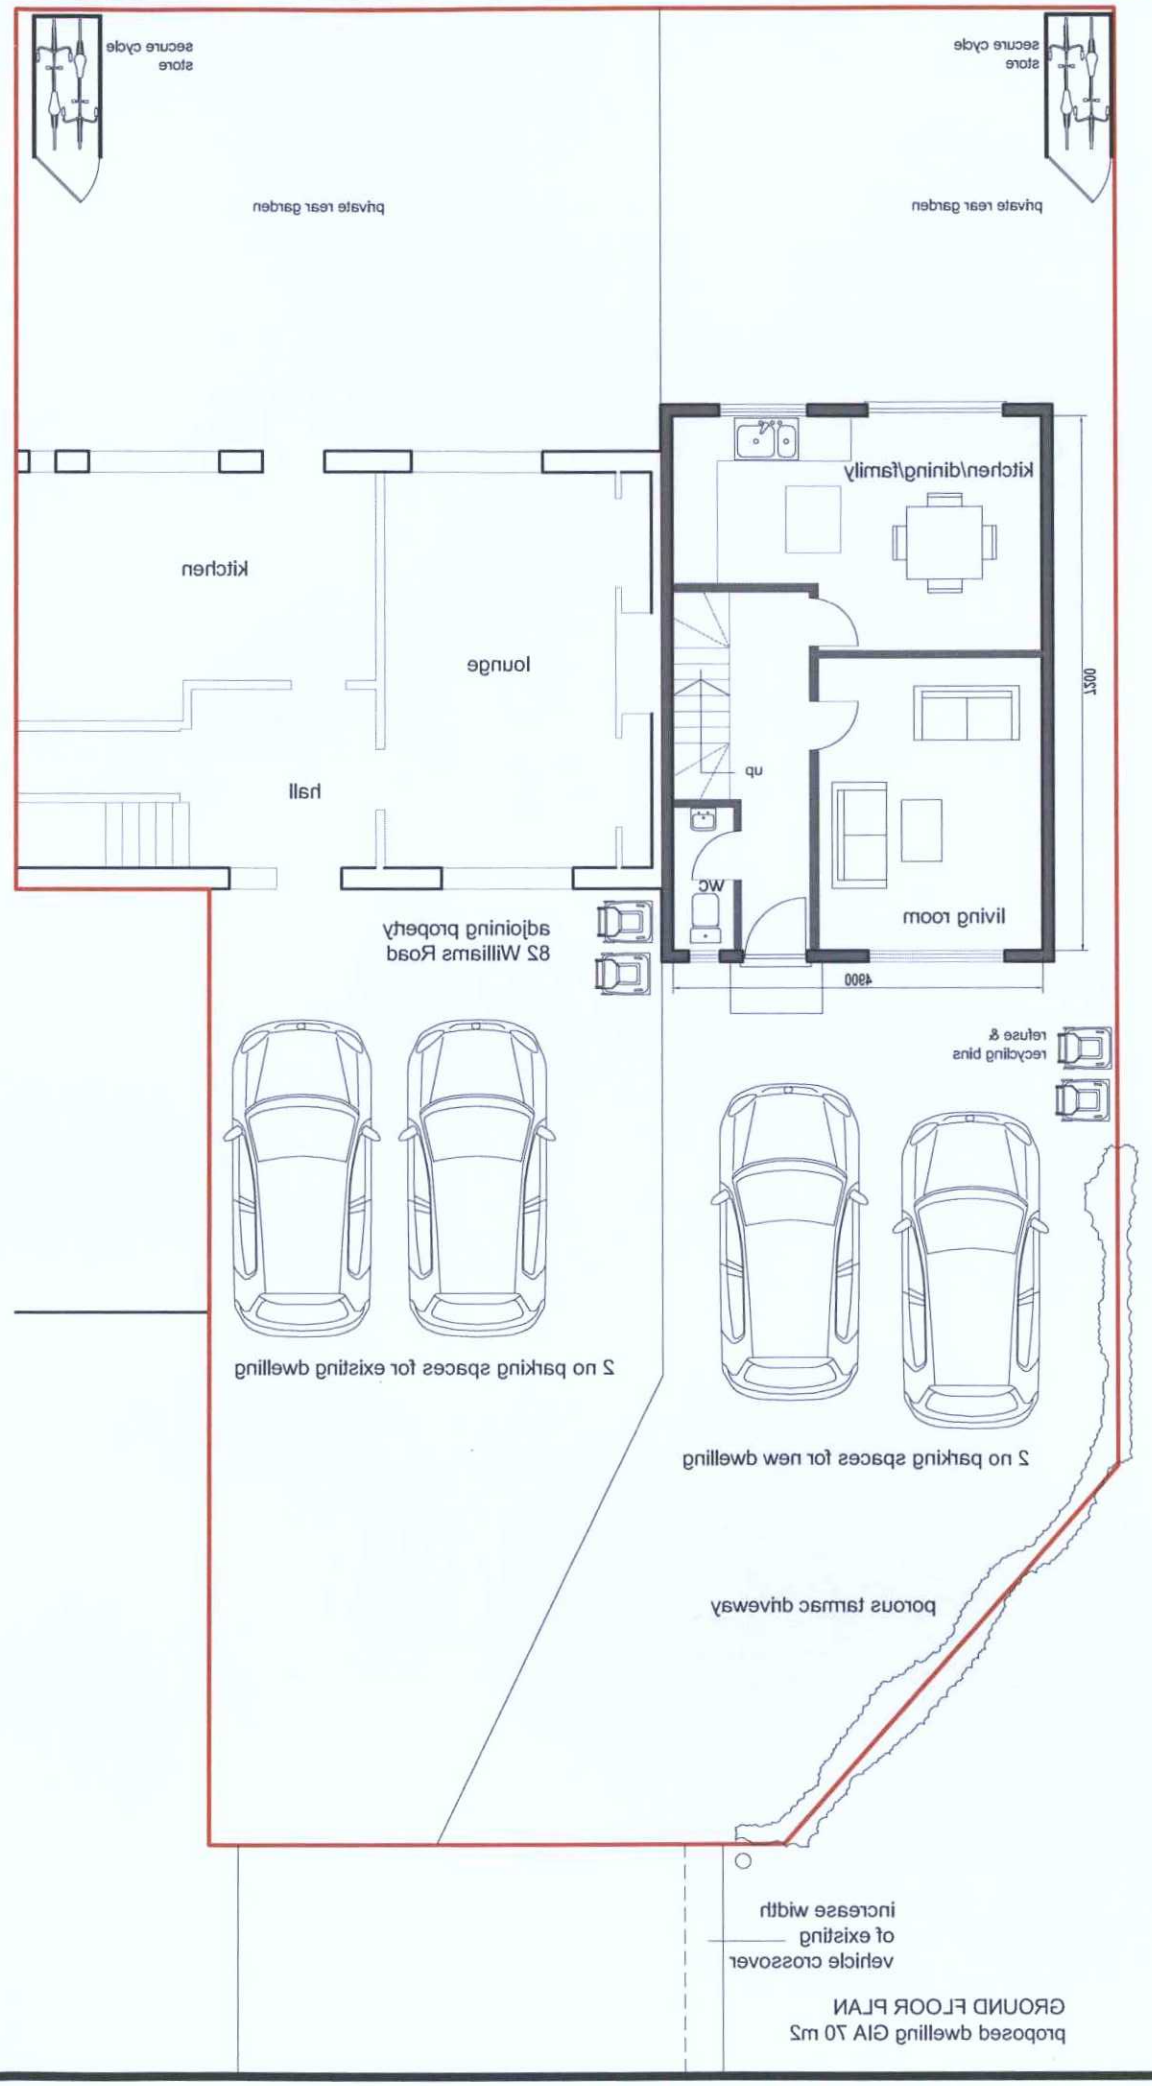

GROUND FLOOR PLAN
proposed dwelling GIA 70 m2

FIRST FLOOR PLAN

ADDITIONAL

ADUR & WORTHING PLANNING SERVICES	
PLAN	AWDM/ 0927/19
DATE VALID	Dec 3/7/19

Challinor hall
architectural design

102A Longstone Road, Eastbourne
East Sussex, BN21 3SJ
01323 411933

Revision	Date
a cycle store to existing	7/19

Client
Village Green UK Ltd

Project
Proposed new dwelling on land within curtilage of 82 Williams Road, Shoreham by Sea BN43 6BQ

Drawing
Proposed Plans

Issue Date	CHL drawing ref.
31.05.2019	2019-37-03a
Scale 1:100 @A3	