
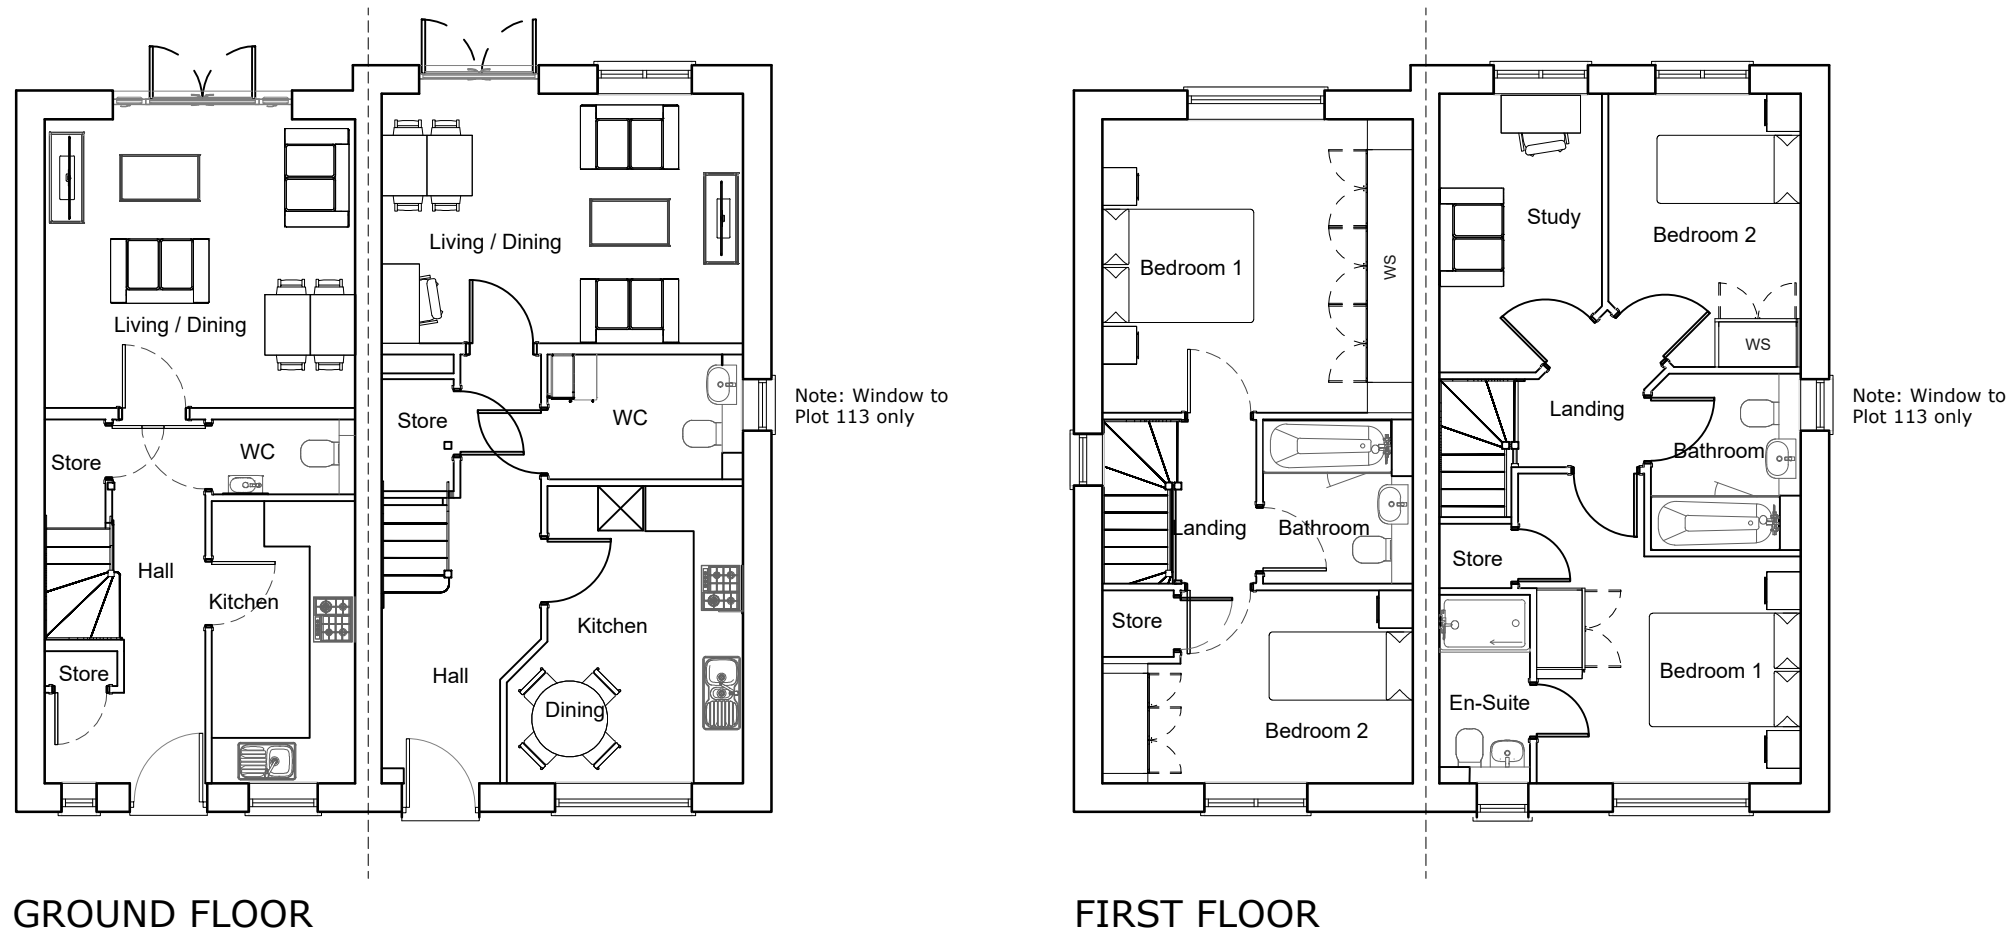


Housetype: FABER		
Beds: 2	Pers: 3	SQFT: 939
Housetype: HOOPER		
Beds: 2	Pers: 3	SQFT: 776

THE COPYRIGHT OF THIS DRAWING BELONGS TO MD-DESIGN (SOUTHERN) LTD.
IT MAY NOT BE REPRODUCED IN WHOLE OR PART, OR USED FOR THE MANUFACTURE
OF ANY ARTICLE WITHOUT THE EXPRESS PERMISSION OF THE COPYRIGHT HOLDER.
NO LIABILITY WILL BE ACCEPTED FOR AMENDMENTS MADE BY OTHER PERSONS.
© CROWN COPYRIGHT 2026 ORDNANCE SURVEY 100053143.
DO NOT SCALE FROM THIS DRAWING FOR CONSTRUCTION.

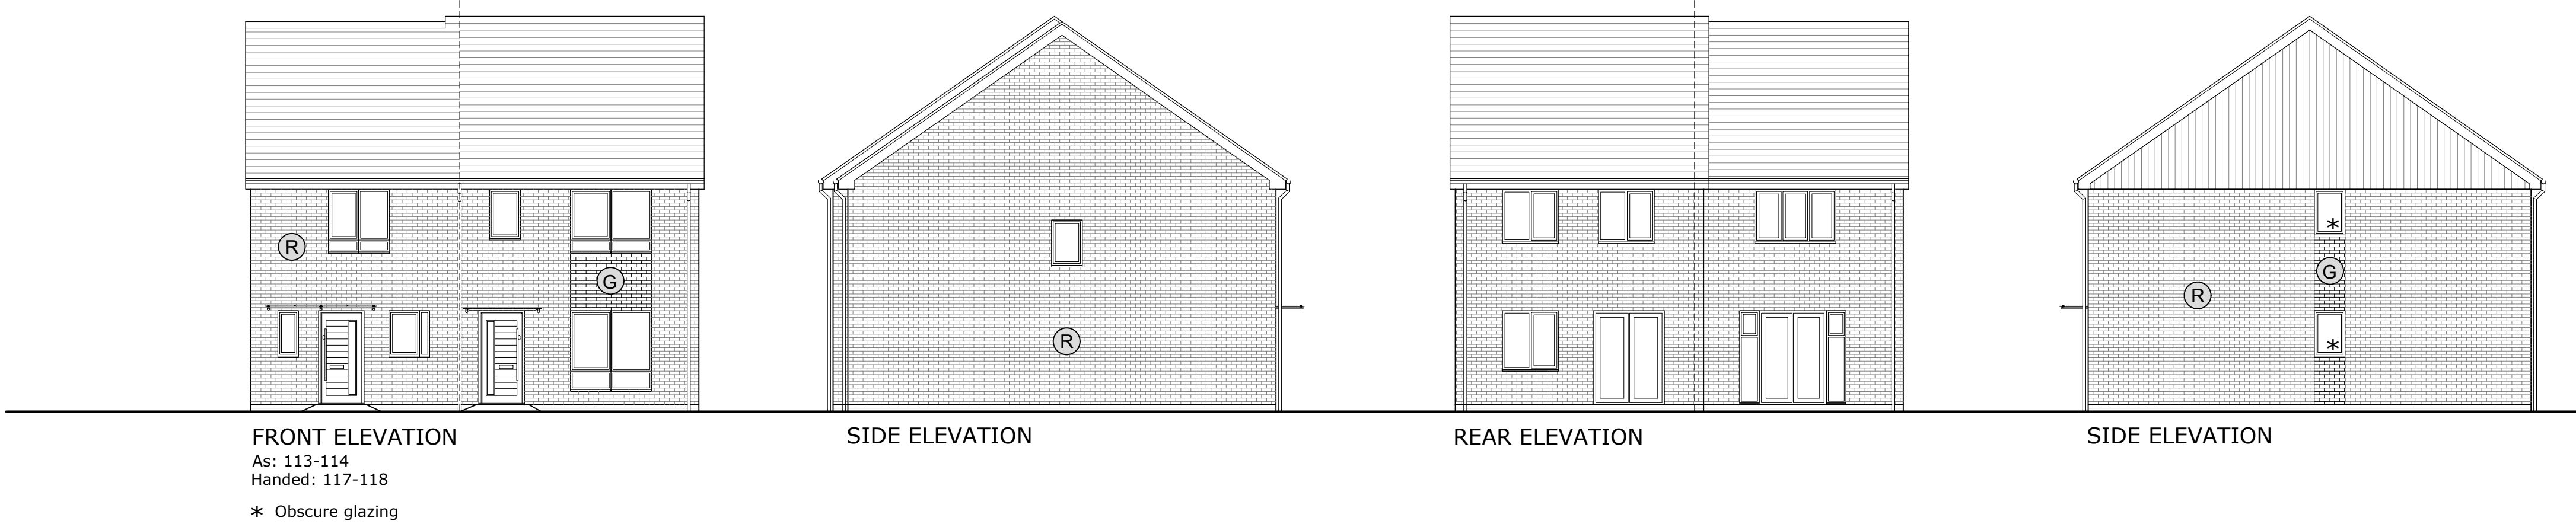

FACING MATERIALS KEY	
	Grey Brick
	Red Brick
	Buff Brick
	Weatherboarding
	Cladding
Note: For colours of materials please refer to the Boundary & Dwelling Materials Layout (BDML 01 A)	

MDD

ARCHITECTURE
+ URBAN DESIGN

MDD Architecture & Urban Design

18 Mulberry Walk - Bordon

Hampshire - GU35 0UL

Email: info@md-design.co.uk

02m4m6m8m10m1:100

A	Planning Issue	MD	20.04.26
REV:	DESCRIPTION:	BY:	DATE:

CLIENT:
Bellway Homes Southern Counties

SITE:	Durrington Gasworks, Durrington
TITLE:	Faber & Hooper - Plans & Elevations

SCALE AT A1:	DATE:	DRAWN:	CHECKED:
1:100	20.04.26	MD	MD
PROJECT NO:	DRAWING NO:	REVISION:	
BSL-010	FAHO-01	A	