


|                         |         |           |                   |         |           |
|-------------------------|---------|-----------|-------------------|---------|-----------|
| Flat type: 1B2P-A (M42) |         |           | Flat type: 1B2P-C |         |           |
| Beds: 1                 | Pers: 2 | SQFT: 540 | Beds: 1           | Pers: 2 | SQFT: 540 |
| Flat type: 1B2P-B (M42) |         |           | Flat type: 1B2P-D |         |           |
| Beds: 1                 | Pers: 2 | SQFT: 567 | Beds: 1           | Pers: 2 | SQFT: 567 |
| Flat type: 2B4P-A (M42) |         |           | Flat type: 2B4P-C |         |           |
| Beds: 2                 | Pers: 4 | SQFT: 762 | Beds: 2           | Pers: 4 | SQFT: 762 |
| Flat type: 2B4P-B (M42) |         |           | Flat type: 2B4P-D |         |           |
| Beds: 2                 | Pers: 4 | SQFT: 756 | Beds: 2           | Pers: 4 | SQFT: 756 |


THE COPYRIGHT OF THIS DRAWING BELONGS TO MD-DESIGN (SOUTHERN) LTD.  
IT MAY NOT BE REPRODUCED IN WHOLE OR PART, OR USED FOR THE MANUFACTURE  
OF ANY ARTICLE WITHOUT THE EXPRESS PERMISSION OF THE COPYRIGHT HOLDER.  
NO LIABILITY WILL BE ACCEPTED FOR AMENDMENTS MADE BY OTHER PERSONS.  
© CROWN COPYRIGHT 2026 ORDNANCE SURVEY 100053143.  
DO NOT SCALE FROM THIS DRAWING FOR CONSTRUCTION.

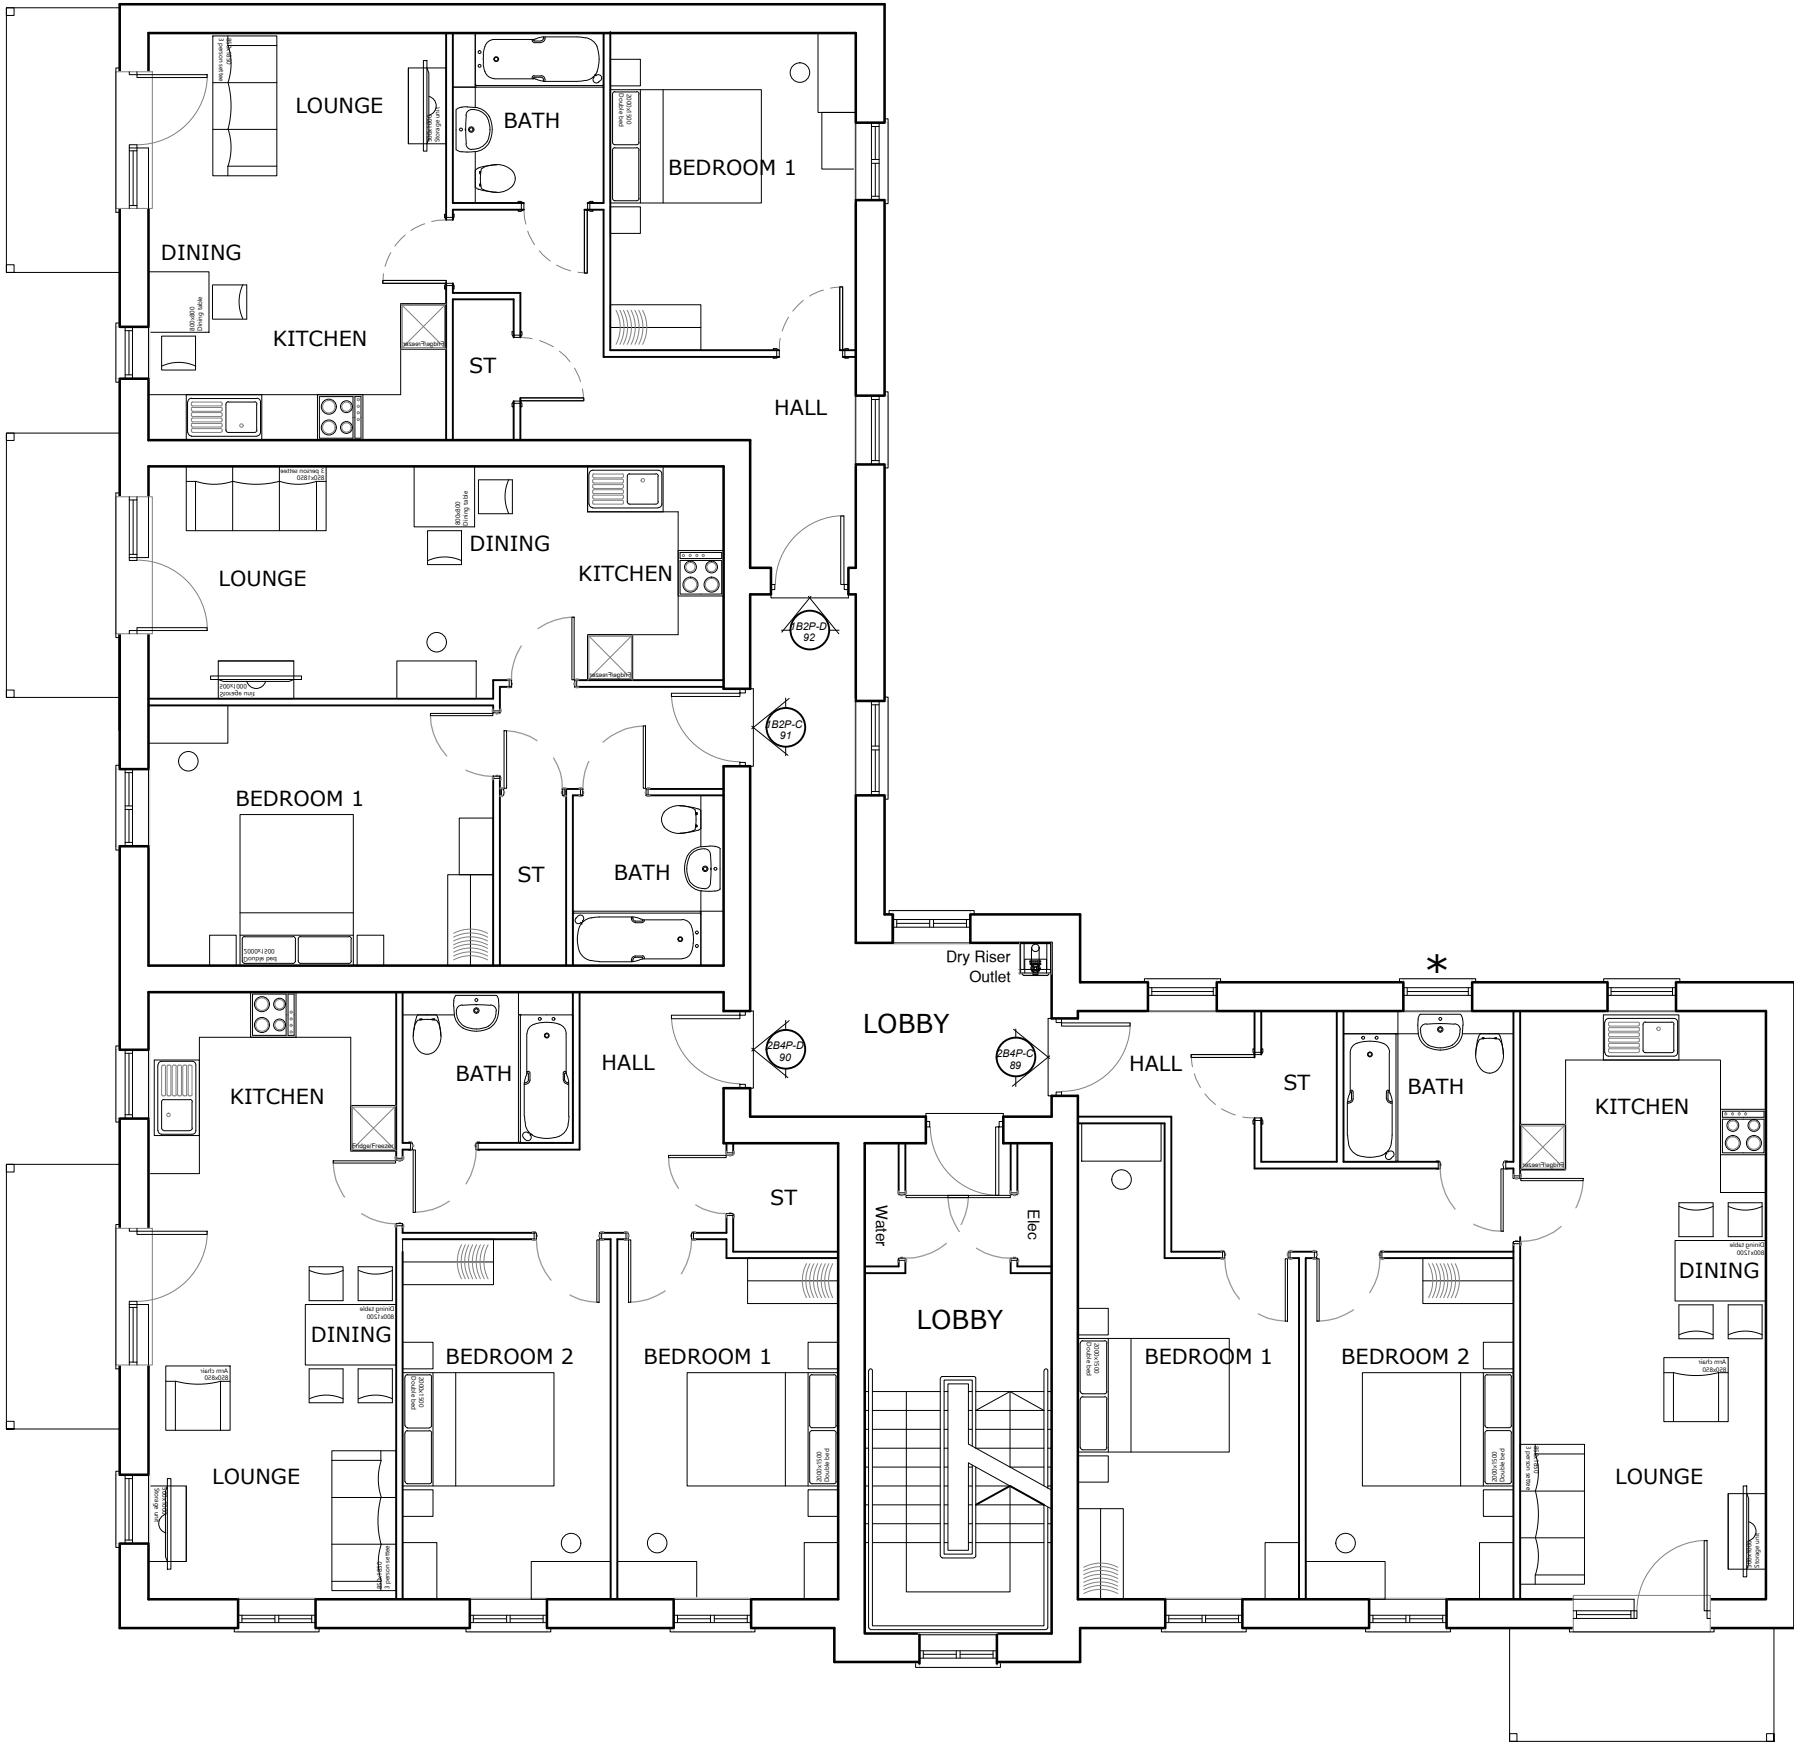

GROUND FLOOR



FIRST FLOOR

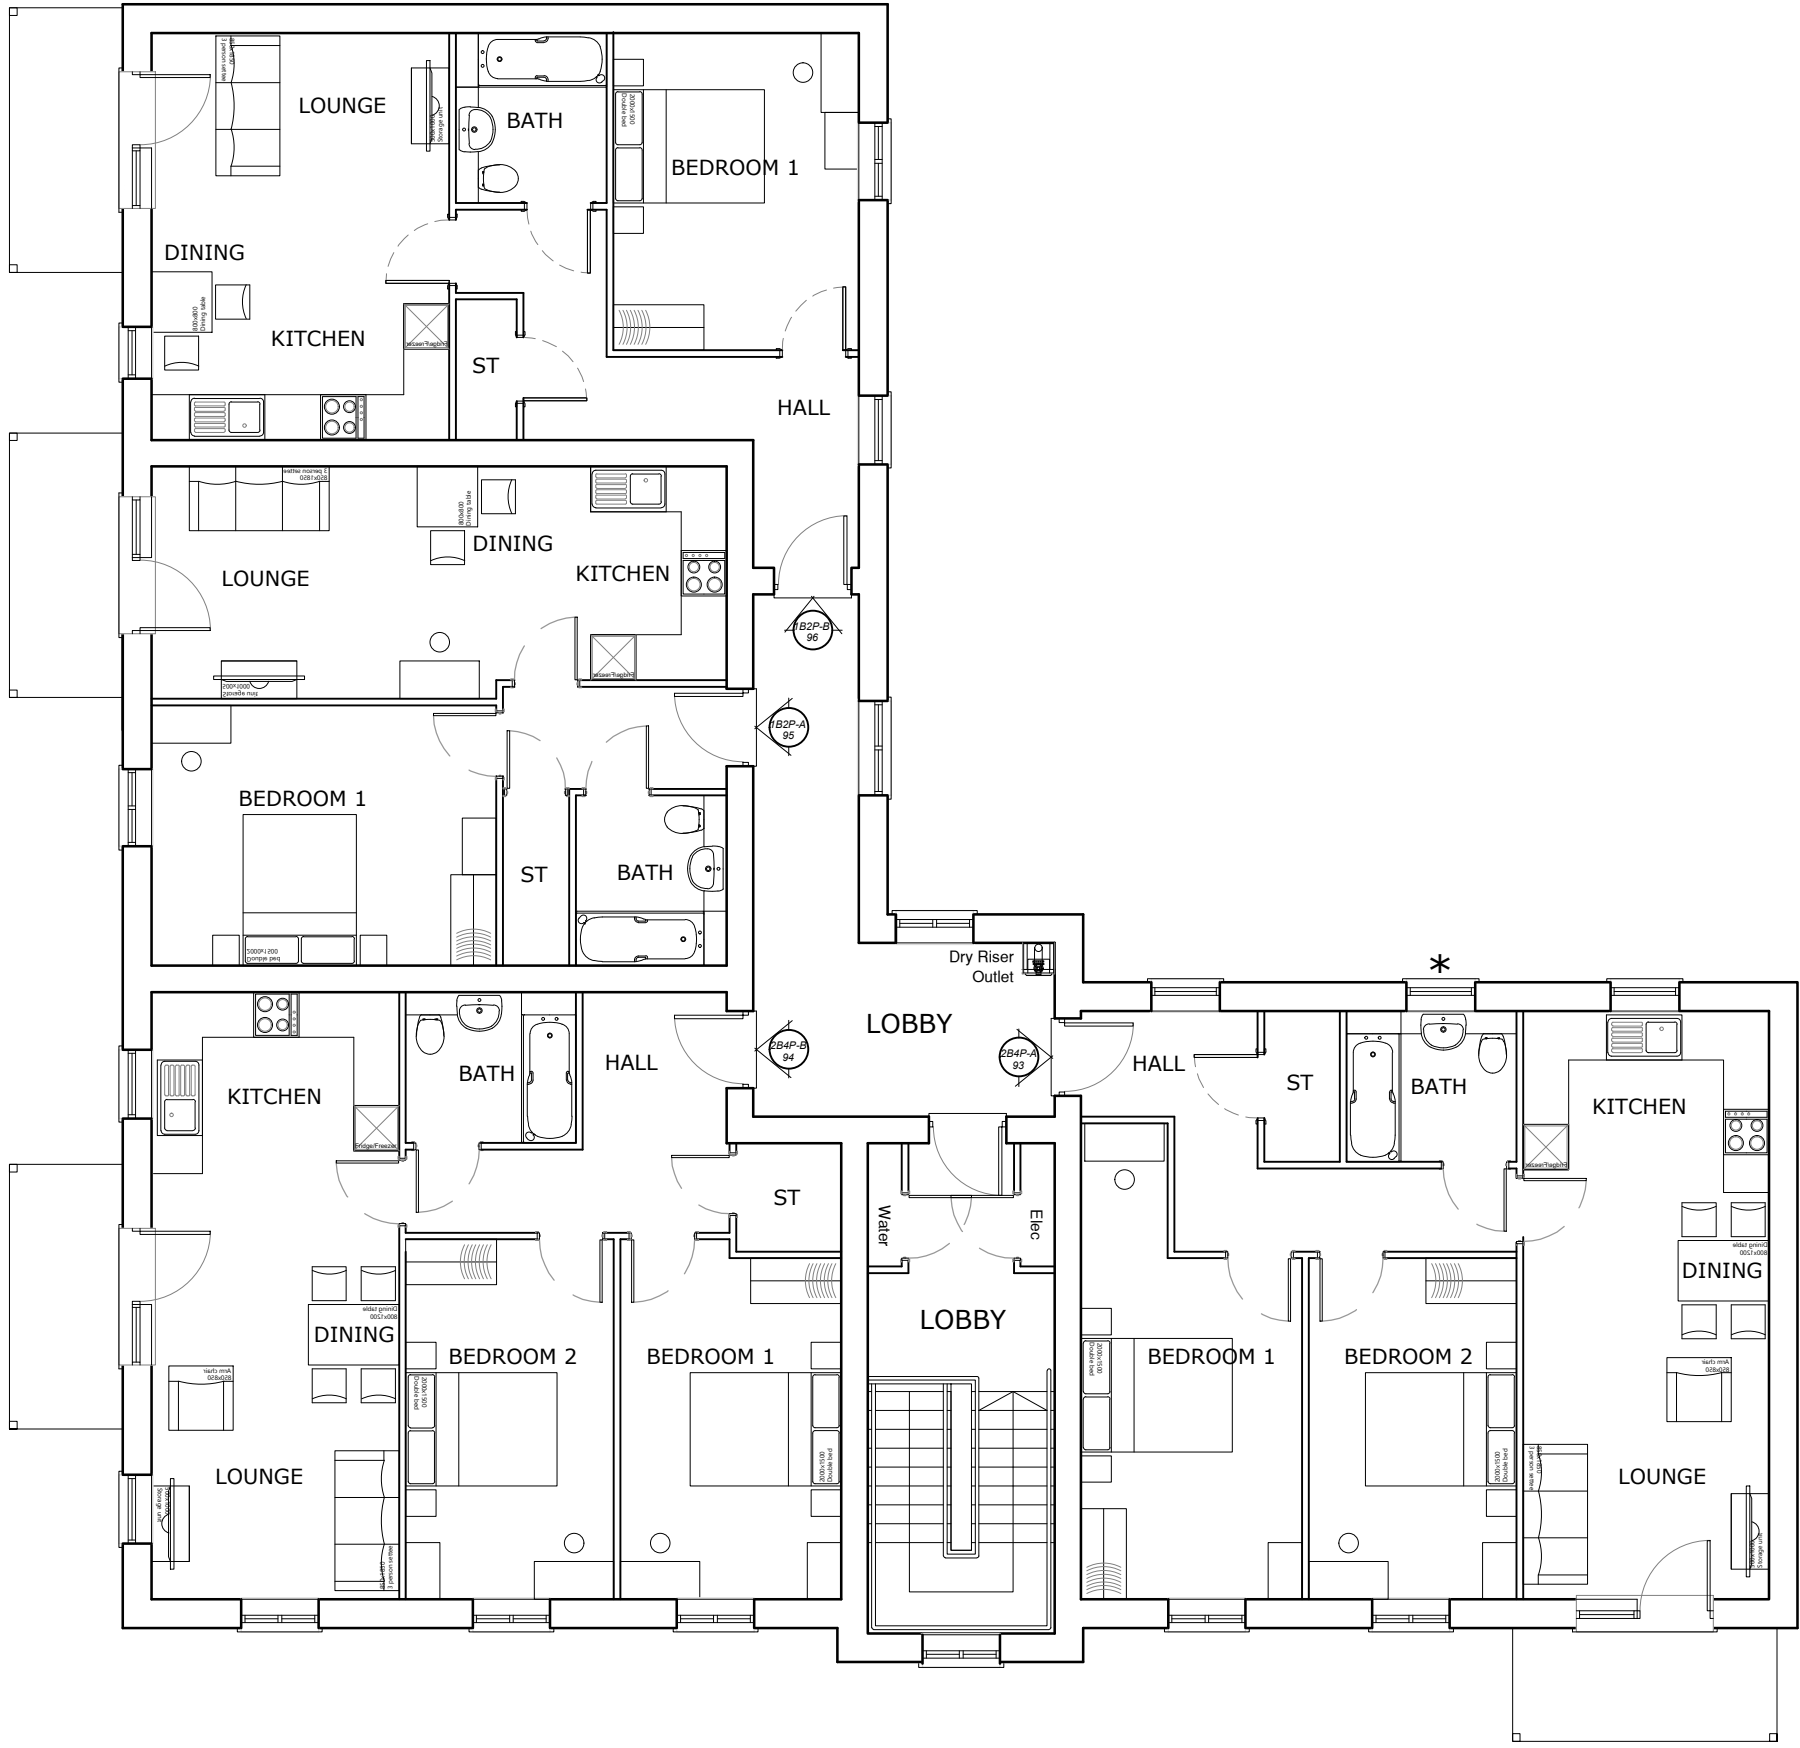

SECOND FLOOR