



NOTES

© Enhance Architecture Ltd: This drawing is copyright and must not be reproduced in any form without written consent of the practice

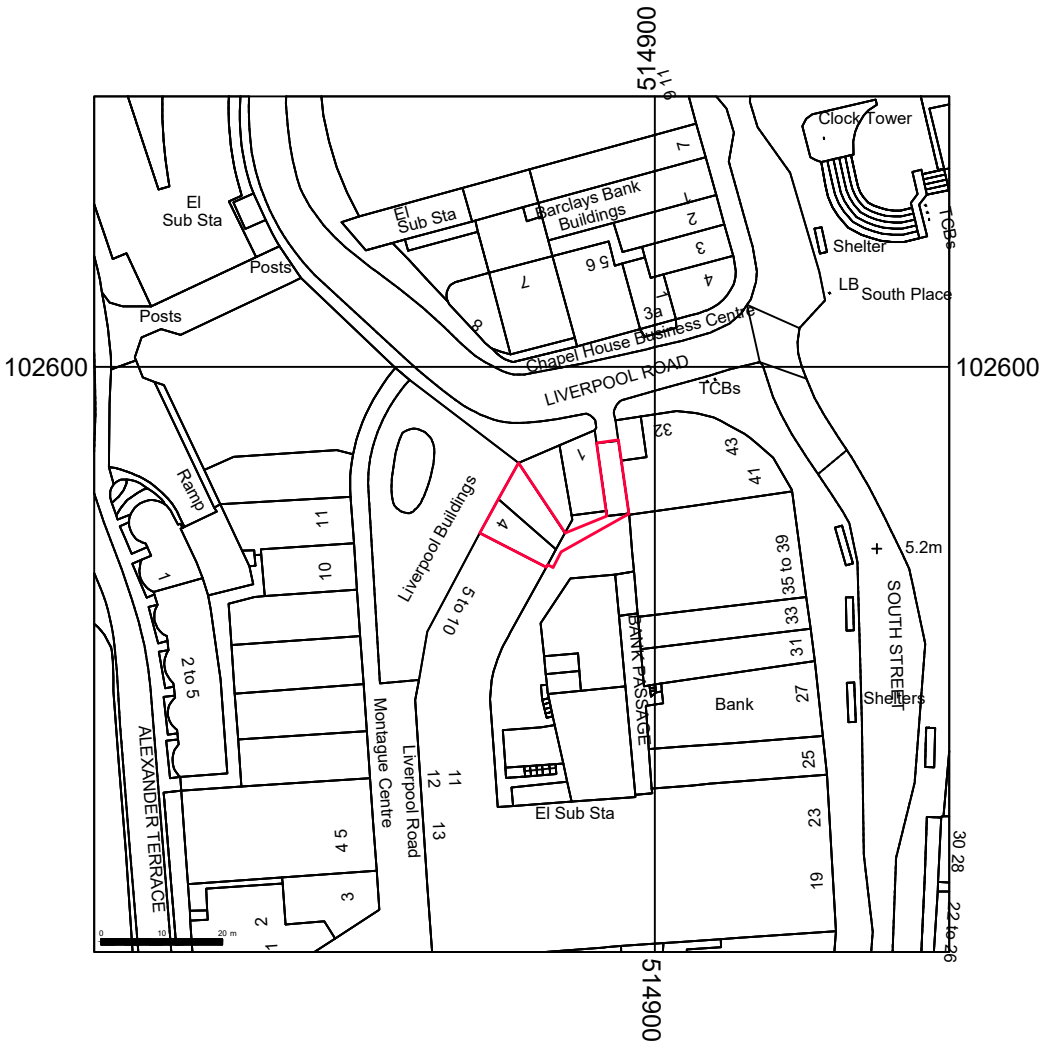

Existing Location Plan (1:1250)

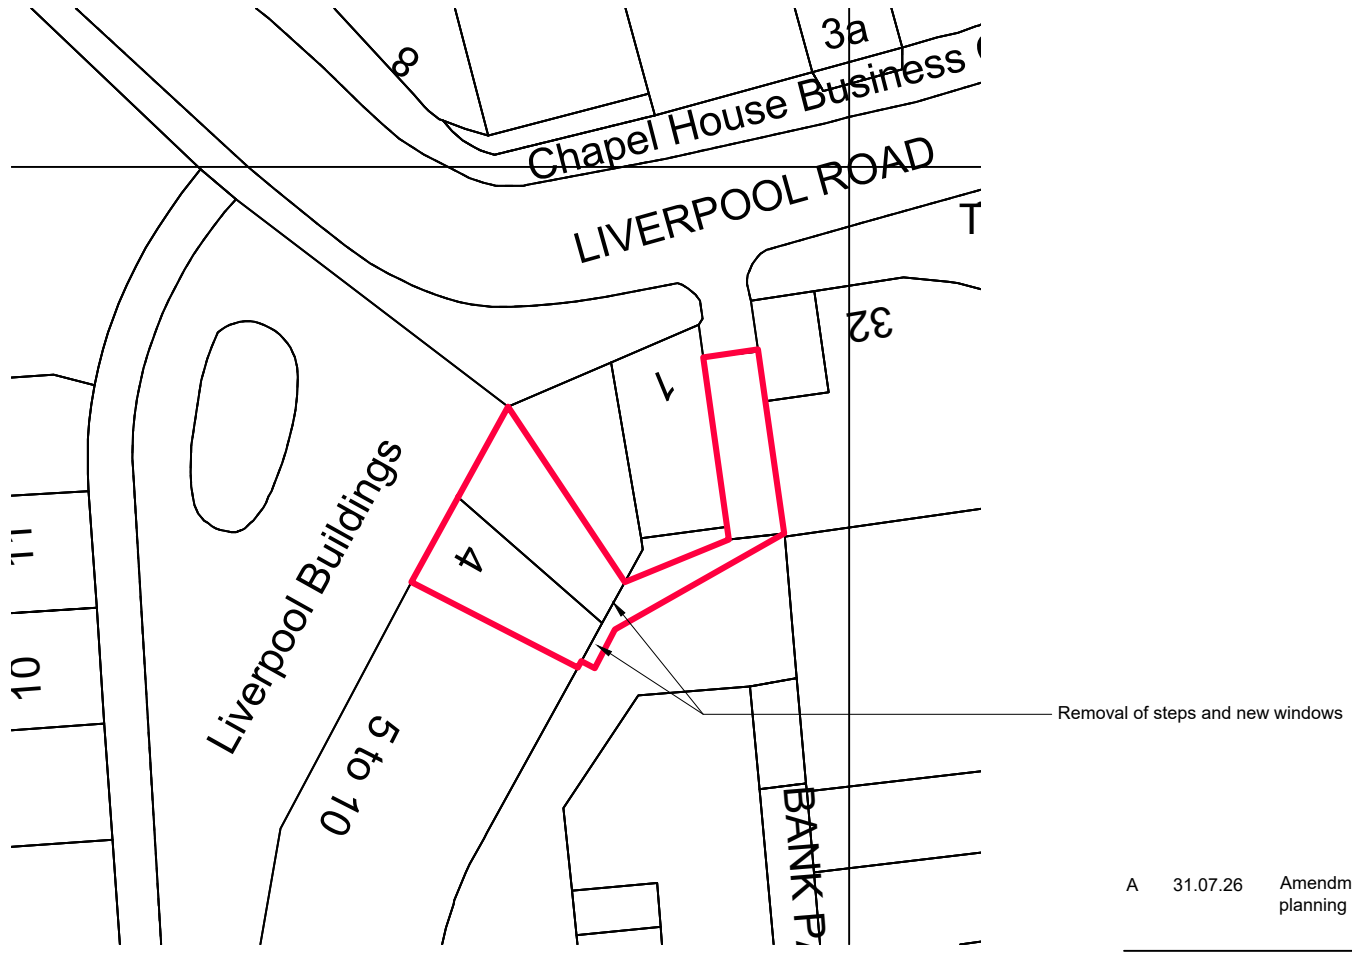

Proposed Block Plan (1:500)

A	31.07.26	Amendments made in line with planning request
---	----------	---

Rev	Date	Revision
-----	------	----------

Client:
Michael Stirik

Project:
3-4 Liverpool Buildings, Liverpool Road, Worthing,
BN11 1SY
Elevation alterations

Drawing:
Location & Block Plans
EXISTING & PROPOSED



1 Grosvenor Road, Bristol, BS2 8XD

m: +44(0)7779 668358 / e: chris@enhancearchitecture.com
w: www.enhancearchitecture.com

Drawing Number: 2519_3-4LB_X000	Revision: A
------------------------------------	----------------

Scale: 1:1250 & 1:500 @A3	Date: 07.2025	Drawn: CS
---------------------------------	------------------	--------------