

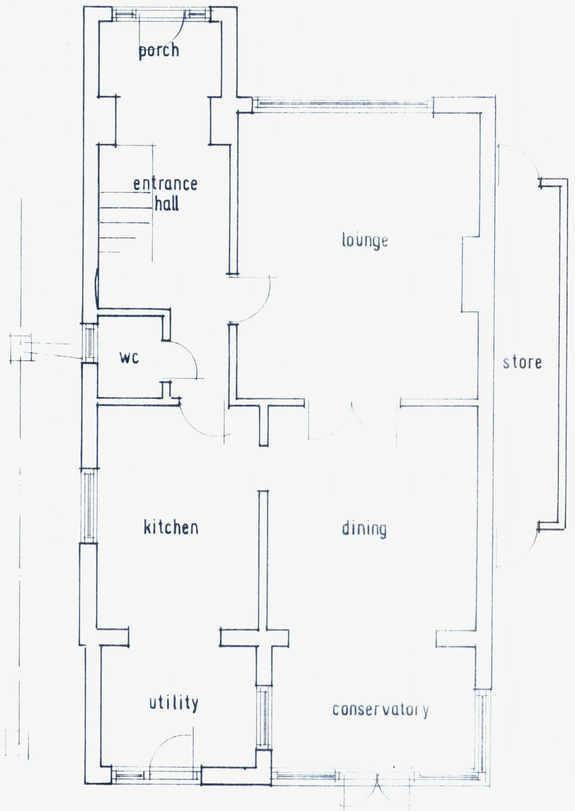


EXISTING GROUND FLOOR PLAN.

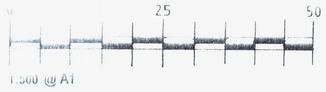


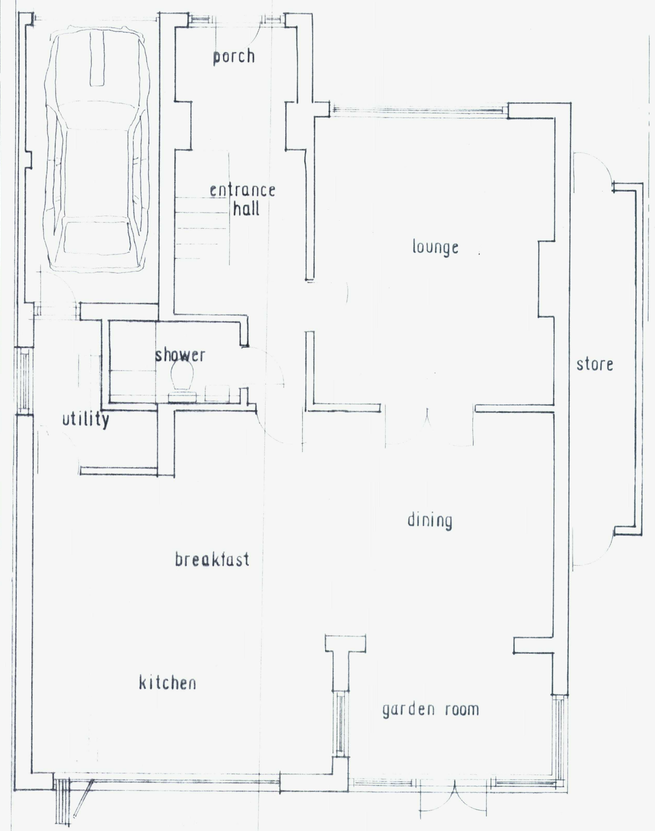

PROPOSED GROUND FLOOR PLAN.

EXISTING ELEVATIONS;



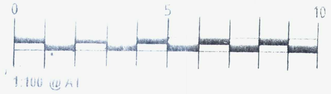

SOUTH.



NORTH.



EAST.


PROPOSED ELEVATIONS;




SOUTH.




NORTH.

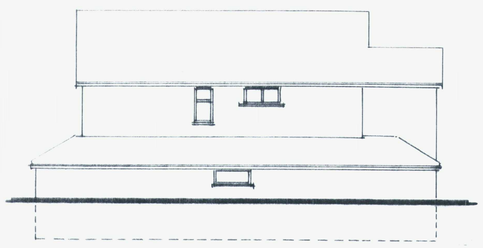

EAST.

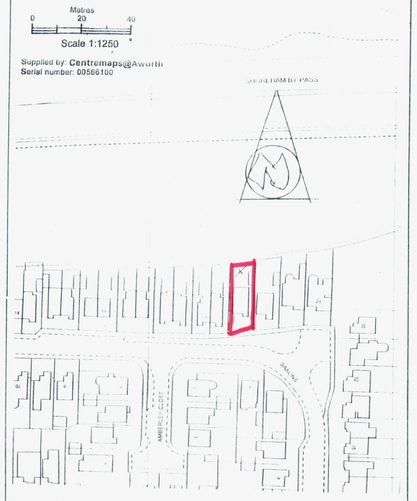

LOCATION PLAN 1:1250.

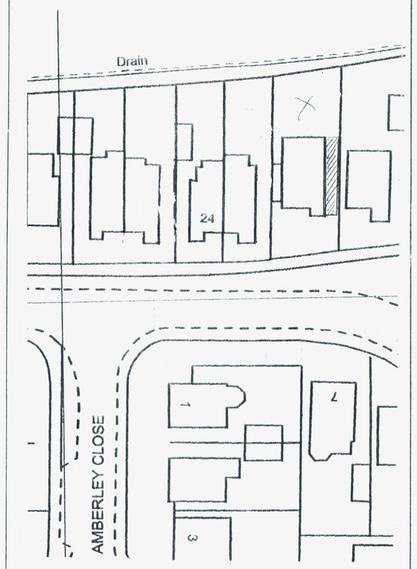

BLOCK PLAN 1:500.

1 5

1:50 @ A1

rev'n	date	details	by	chkd

ALAN RYRIE.

Telephone; 01293 452692.

contract

MR. & MRS. W. HARRISON,
26, SAXONS,
SHOREHAM.

EXTENSION.

AMENDMENT
ADC WORTHING
PLANNING SERVICES
DATE RECD 4/10/18
PLAN / AWDM 02951/18

scale 1:50, 1:100 date JUN 2018 by checked

job no.	drawing no.	rev.
	WH 01.	